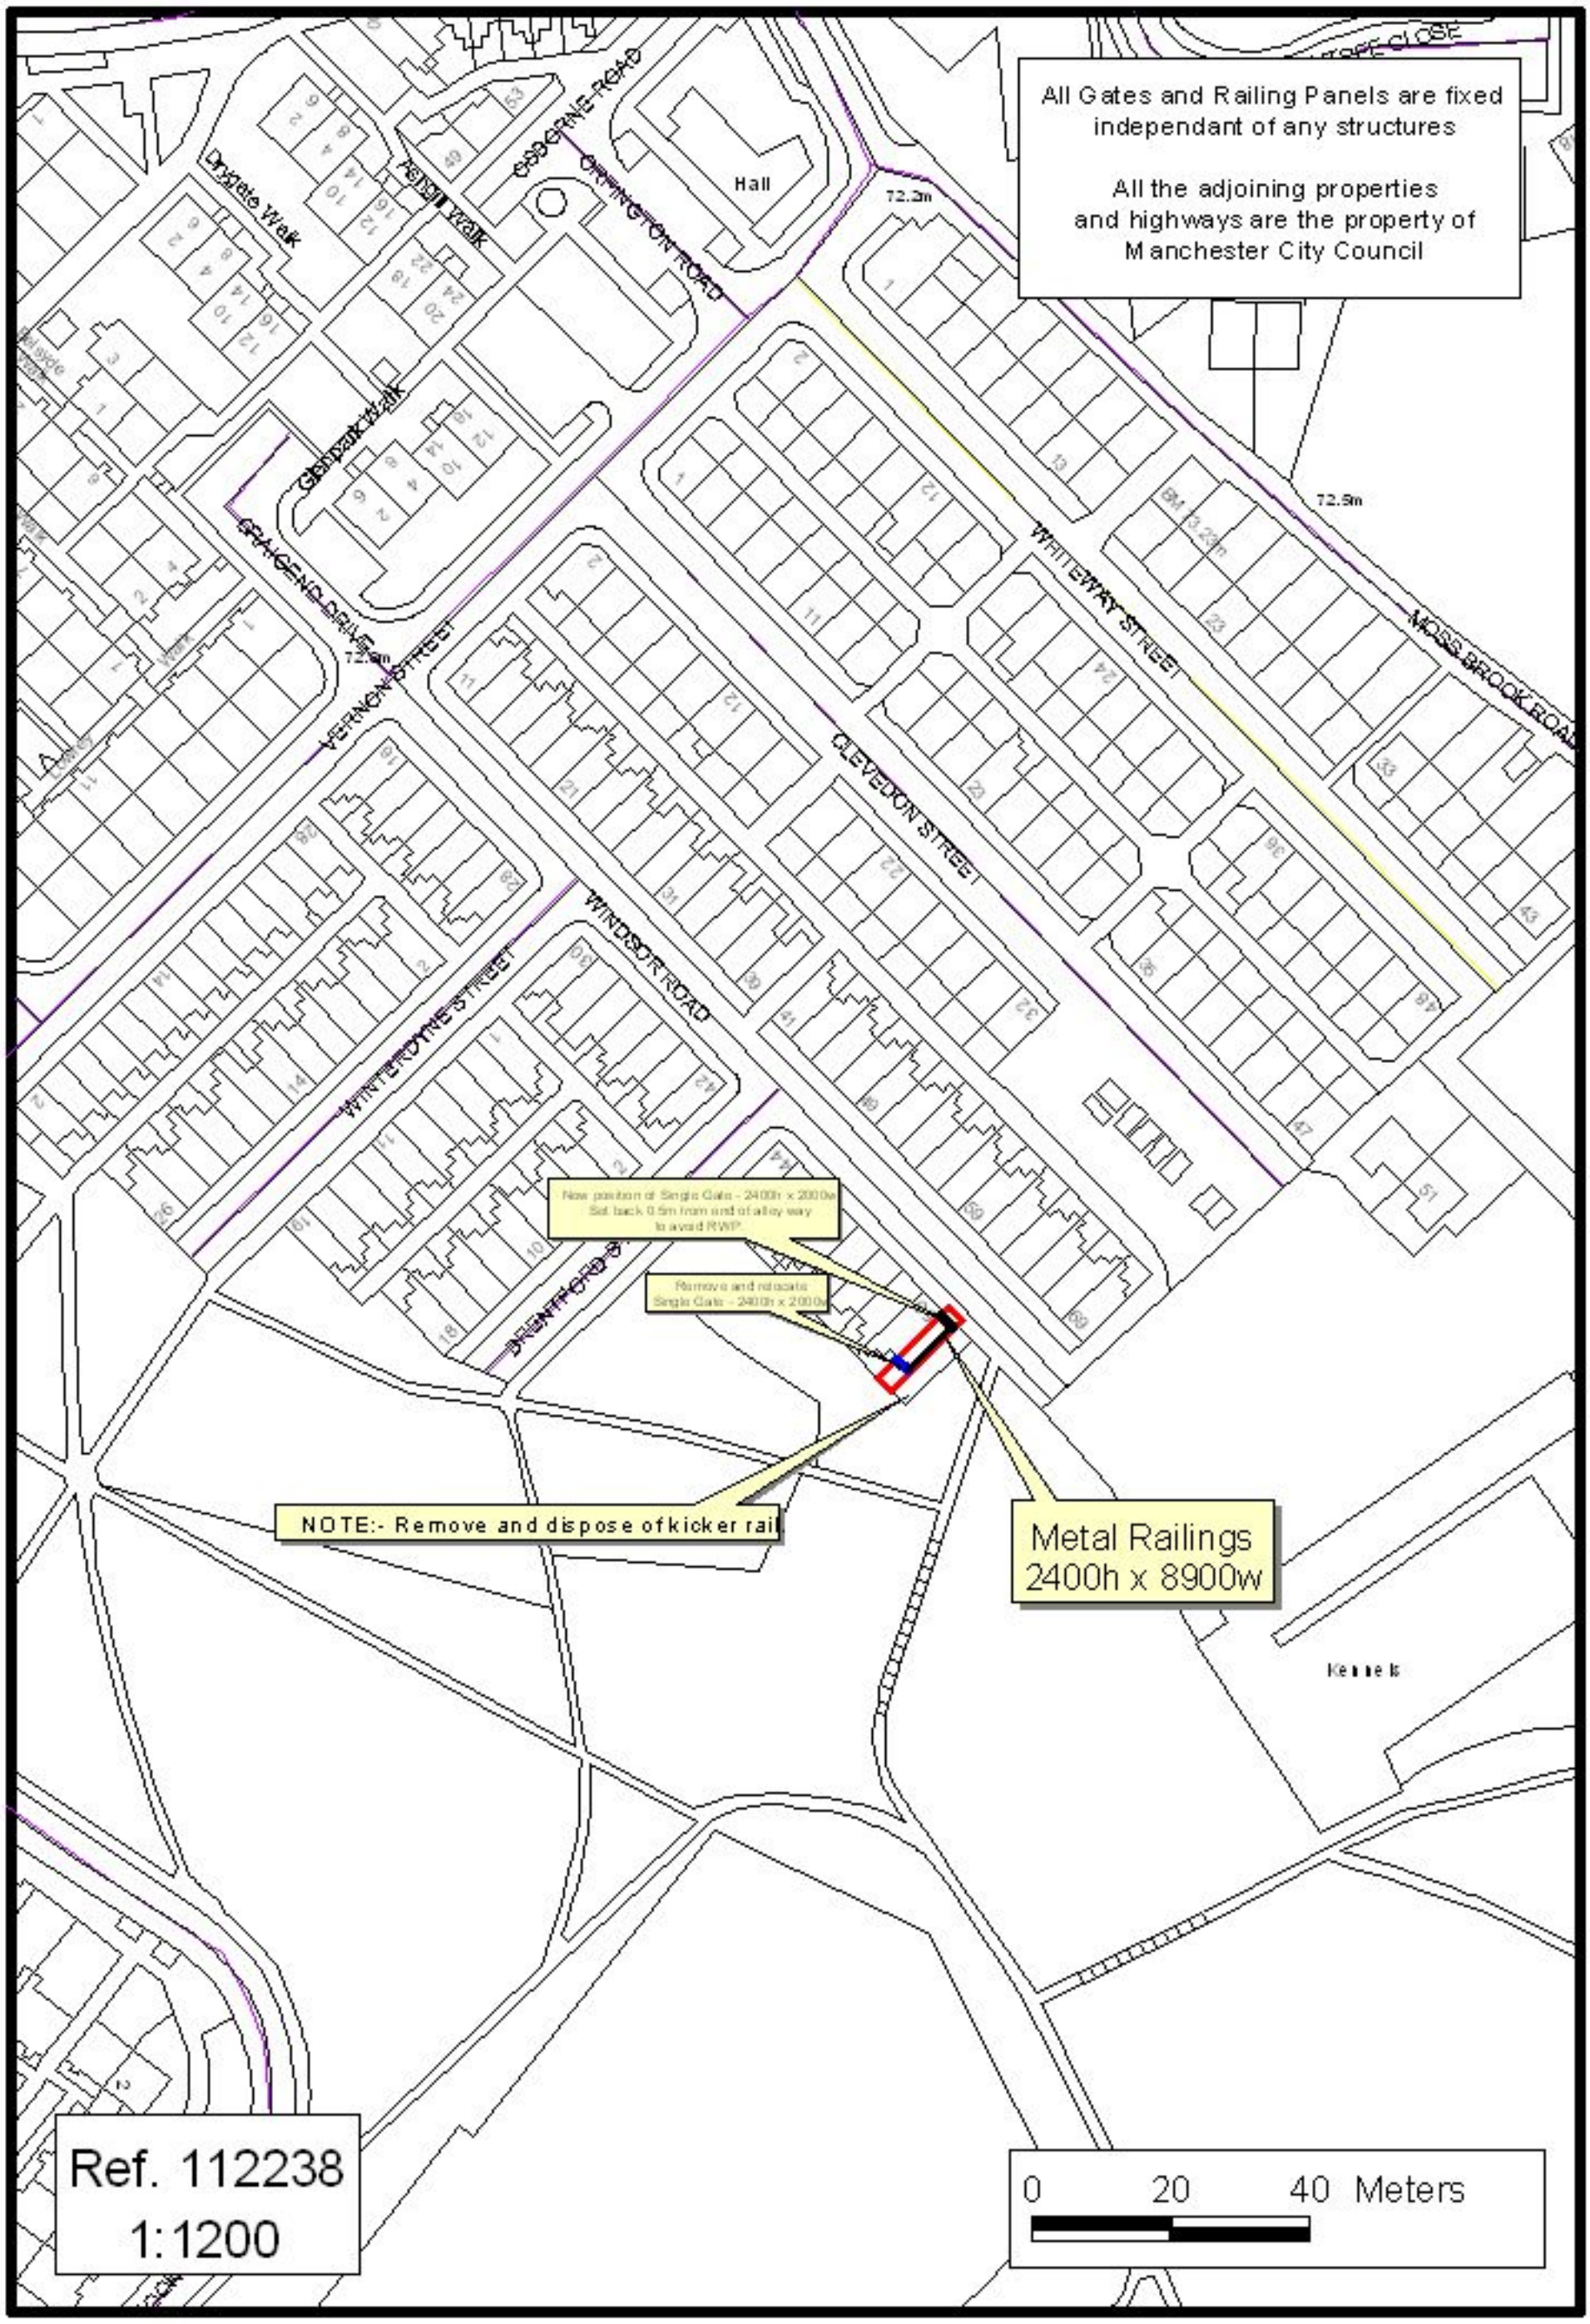
All Gates and Railing Panels are fixed independant of any structures
All the adjoining properties and highways are the property of Manchester City Council
Hall
72.2m
72.5m
72.6m
Drygate Walk
Ashgill Walk
OSBORNE ROAD
ORPINGTON ROAD
Glenpark Walk
CRAIGEND DRIVE
VERNON STREET
WHITEWAY STREET
MOSS BROOK ROAD
CLEVEDON STREET
WINDSOR ROAD
WINTERDYNE STREET
DRENTFORD
Now position of Single Gate - 2400h x 2000w Set back 0.5m from end of alley way to avoid RWP.
Remove and relocate Single Gate - 2400h x 2000w
NOTE:- Remove and dispose of kicker rail
Metal Railings 2400h x 8900w
Kennels
Ref. 112238
1:1200
0 20 40 Meters