
DO NOT SCALE EXCEPT FOR PLANNING AND BUILDING REGULATION PURPOSES.

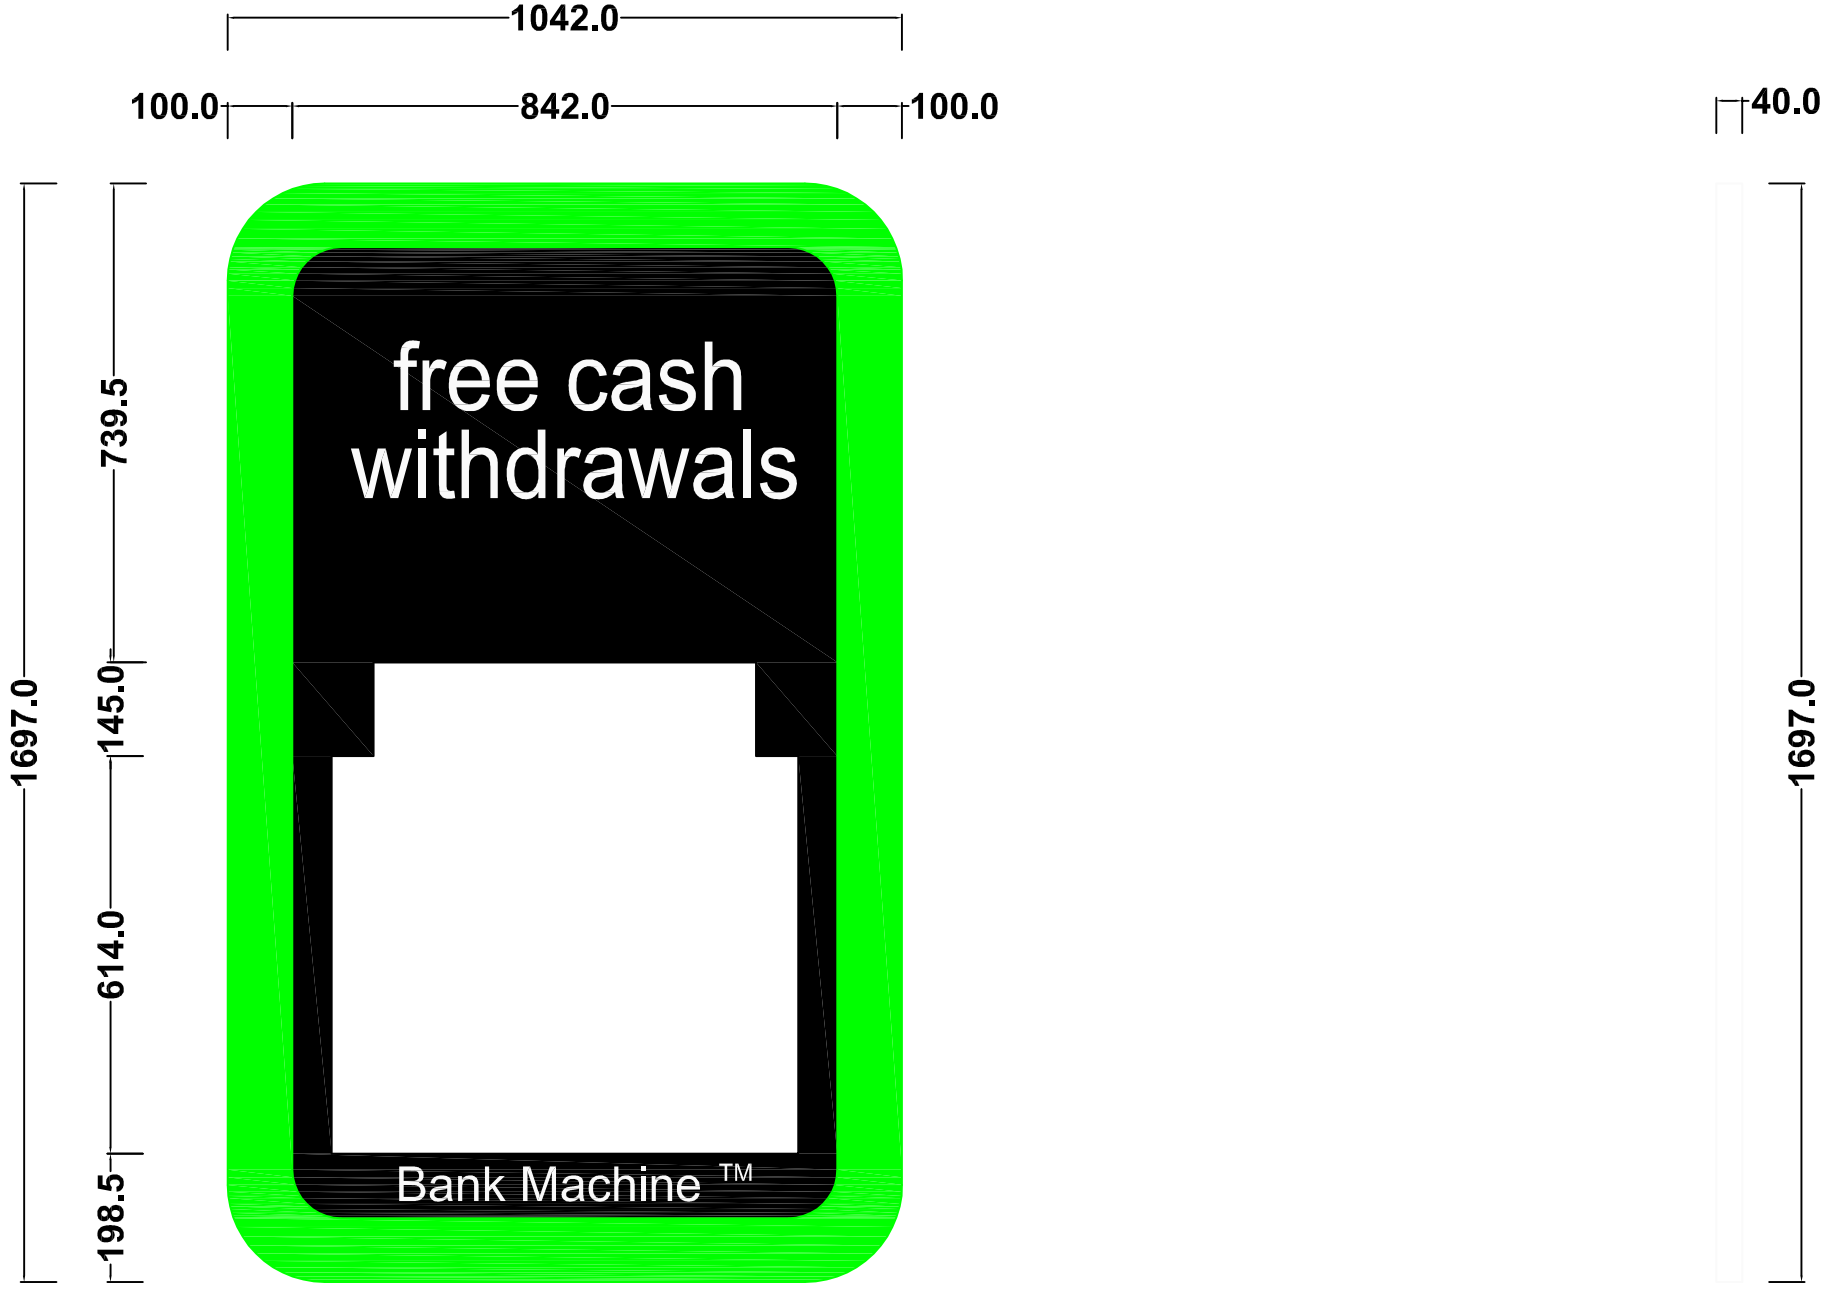

METHOD OF ILLUMINATION:

- **LED - ROWS OF LED LIGHTS BEHIND THE TEXT AND GREEN PANELS**
- **BLACK PANELS ARE OPAQUE**
- **GREEN PANELS AND WHITE LETTERING ARE TRANSLUCENT**
- **STATIC ILLUMINATION**
- **INTERNAL ILLUMINATION**
- **APPROX. >60 lux @ 1.0 METRE AND WITH AMBIENT LIGHTING >80 lux**

03	
02	
01	
REVISION	DESCRIPTION

SITE ADDRESS

TITLE: BM FTU P84 EX COLLAR MEDIUM

DRAWN	DATE	SCALE
CB	22/01/2013	N.T.S
REF/DRG No.	SHEET	REVISION
NW0295	PLAN 41	-

CLIENT: bankmachine

newwave Installations