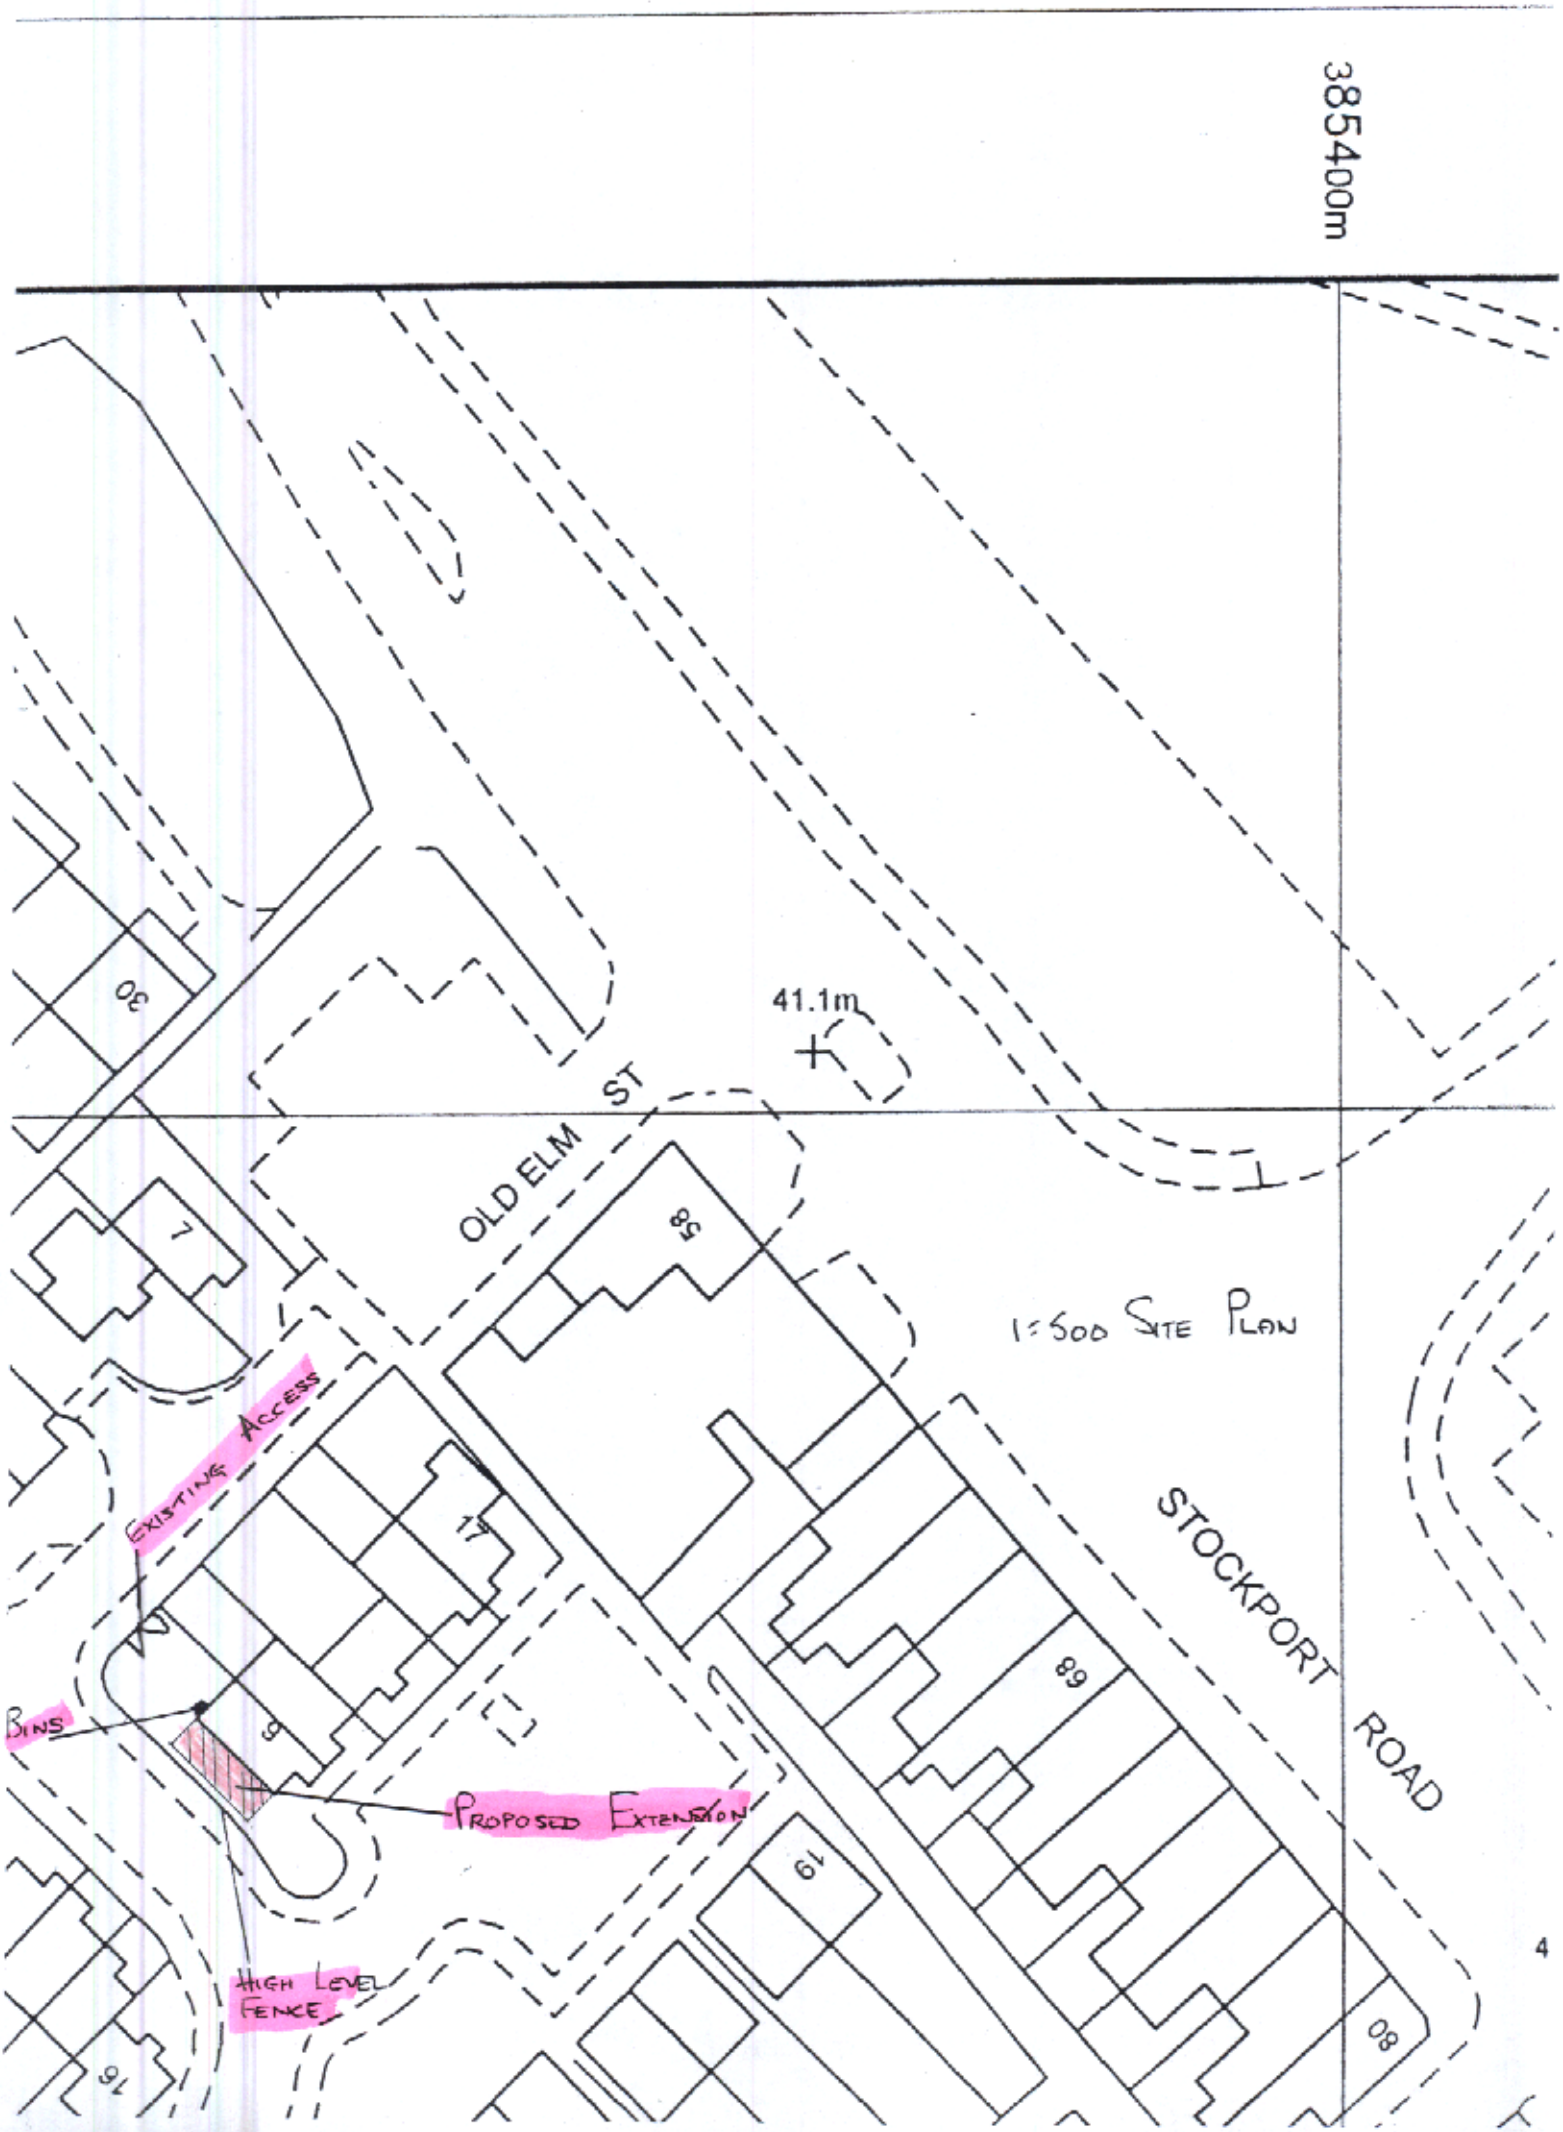
385400m
41.1m
OLD ELM ST
STOCKPORT ROAD
1:500 SITE PLAN
EXISTING ACCESS
BINS
PROPOSED EXTENSION
HIGH LEVEL FENCE
30
7
58
17
9
68
19
80
16