1 2 3 4 5 6 7m

DO NOT SCALE - USE FIGURED DIMENSIONS ONLY

OMBLER IWANOWSKI ARCHITECTS
10 TARIFF STREET MANCHESTER M1 2FF
TEL 0161 236 6778 FAX 0161 236 7078
OMBLERIWANOWSKI@OIarchitects.CO.UK

1 Unisex Washroom

2 Disabled Unisex Washroom

3 New painted timber glazed double doors

4 New painted timber glazed double doors to replace existing modern timber glazed doors (N.B. New doors to have arched profile at head to follow existing moulding).

5 Steel casement windows with PPC aluminium profiled louvre blades in steel casements @ high level, fixed between projecting steel mullions.

6 Existing Electric Cupboard


7 New metal stud & plasterboard partition forming lobby area.

8 Existing duct contained within new metal stud & plasterboard partitioning.

9 Plasterboard & stud riser.

10 Boarding up to existing windows removed & windows refurbished.

11 Boarding up to existing windows to be retained to conceal riser.

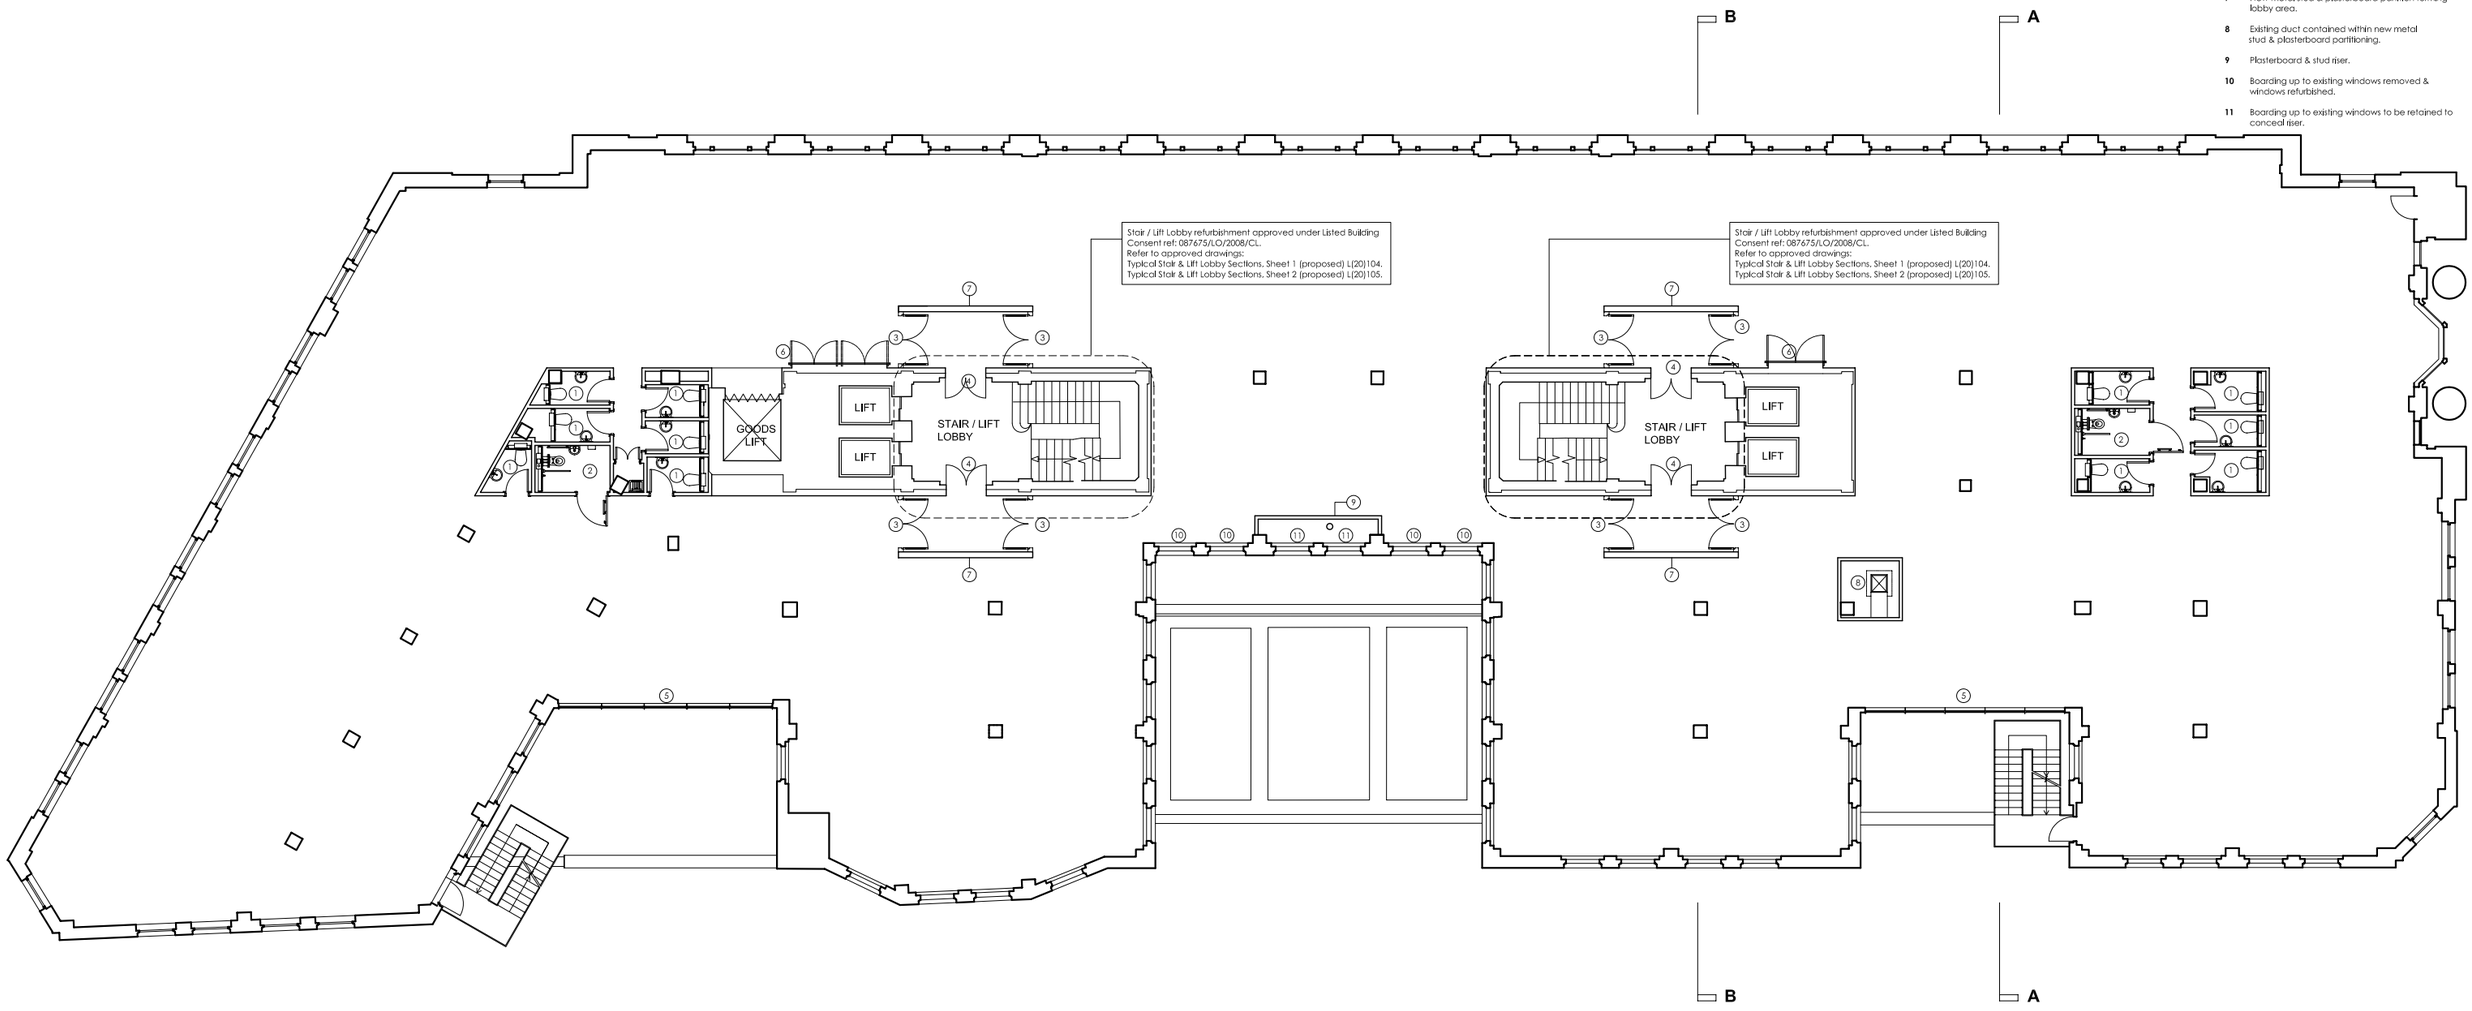

ARKWRIGHT HOUSE
2ND - 5TH FLOOR REFURBISHMENT

OI

3RD FLOOR PLAN
AS PROPOSED

OCT 09 SCALE 1:100 @ A1

P	L(20)301	/