NOTES

ALL DIMENSIONS ARE TO BE CHECKED ON SITE

ANY DISCREPANCIES ARE TO BE REPORTED TO THE ARCHITECT BEFORE ANY WORK COMMENCES

THIS DRAWING SHALL NOT BE SCALED TO ASCERTAIN ANY DIMENSIONS WORK TO FIGURED DIMS ONLY

THIS DRAWING SHALL NOT BE REPRODUCED WITHOUT EXPRESS WRITTEN PERMISSION FROM THE CREATOR.

READ IN CONJUNCTION WITH ALL RELEVANT DETAILS, SPECIFICATIONS, CONSULTANTS , SPECIALISTS AND SUBCONTRACTORS DRAWINGS / SPECIFICATIONS

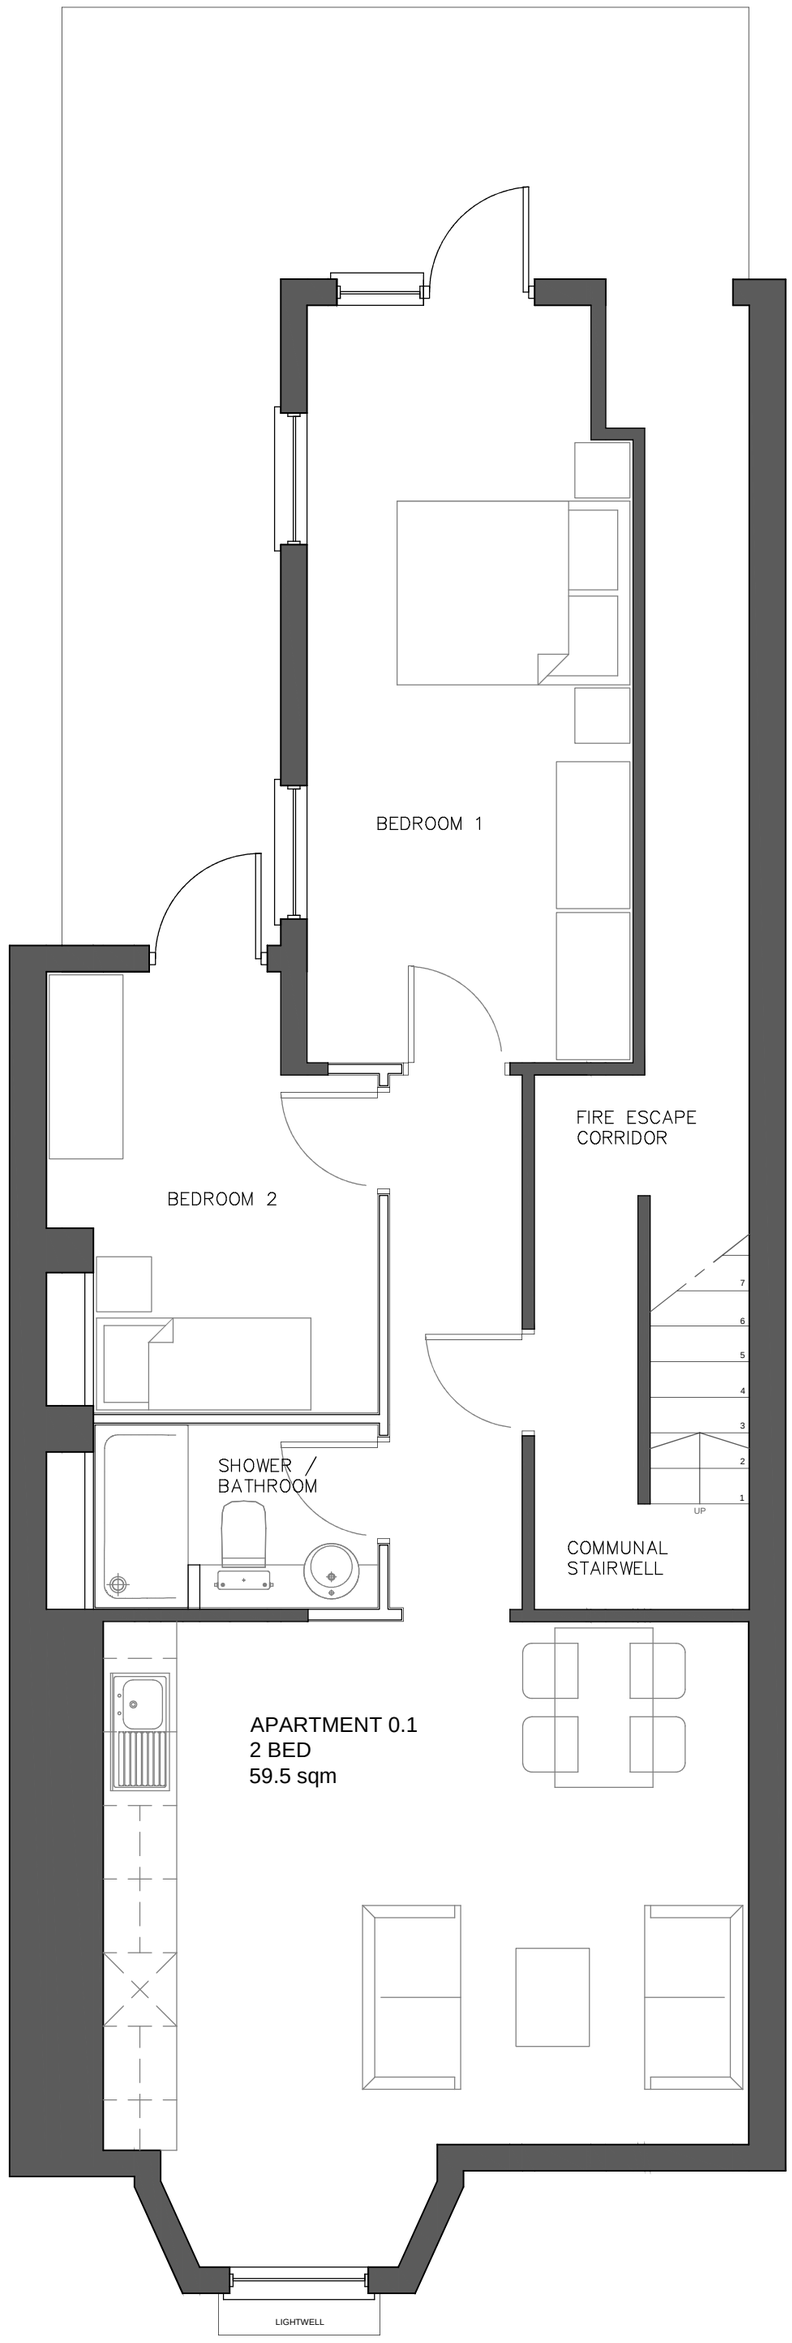

P3	11.09.13	Issued for Planning
P2	15.08.13	Bedroom Added
P1	14.08.13	First Issue

STATUS PLANNING

unit3 designstudio

Client:	Mr Gerald Pearson
Project:	Residential Dwelling Conversion
Location:	854 Hyde Road Gorton Manchester M18 7LH
Drawing No:	AL-20-010
Drawing Name:	Proposed Basement Plan
Revision:	P3
Scale:	1:50 @ A2
Date:	August 2013
Drawn: AF	Checked: AF

Proposed Basement Plan @ 1:50