SITE LOCATION



0 1km 2km
Scale

SITE LOCATION
(Scale 1:50000)

Ordnance Survey map extract
based upon Landranger map series
with the permission of the controller of
Her Majesty's Stationery Office
Mono Consultants Limited licence no. ES100017753
Crown copyright.



SITE PHOTOGRAPH

= Access Route

= Directions to Site

SITE LOCATION

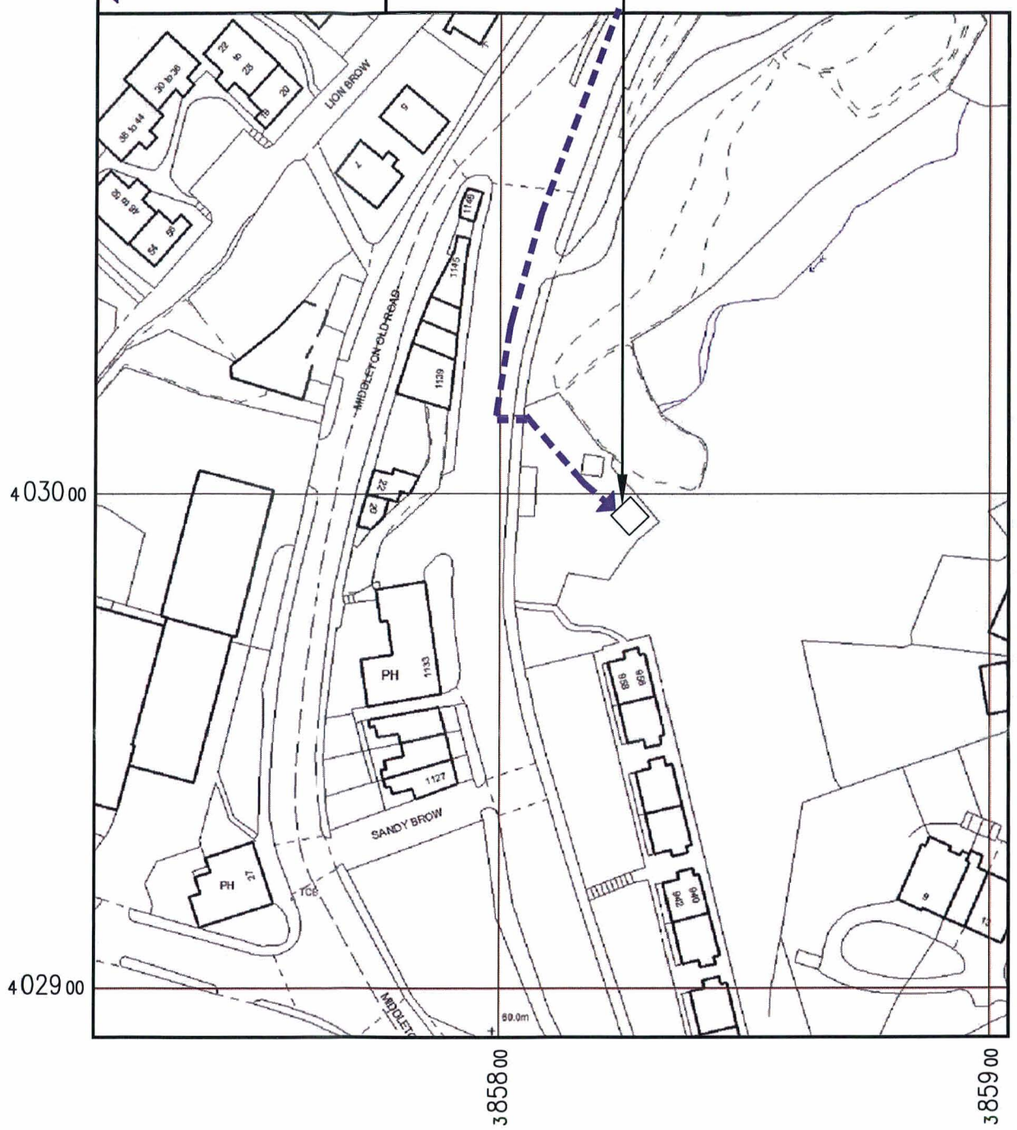

N
W E
S

DETAILED SITE LOCATION
(Scale 1:1250)

Based upon Ordnance Survey map extract
with the permission of the Controller of
Her Majesty's Stationery Office.
Crown copyright.
Mono Consultants Limited licence no. ES100017753
Promap licence no. A152065A0001

Notes:
1 ALL DIMENSIONS ARE IN MM UNLESS NOTED OTHERWISE

N.G.R. E: 385810 N: 402998

DIRECTIONS
FROM JUNCTION 20 OF THE M60, TURN RIGHT AT THE END OF THE SLIP ROAD ONTO THE A664 ROCHDALE ROAD. CONTINUE STRAIGHT ON THE A664 FOR APPROX. 1 MILE. THE SITE IS LOCATED ON THE LHS JUST AFTER THE ROAD CURVES TO THE LEFT AND IS HIDDEN BEHIND LARGE ADVERTISING HOARDINGS. ACCESS IS THROUGH A LARGE DOUBLE IRON GATE OPPOSITE No. 1139 ROCHDALE ROAD.

PLANNING AND BUILDING CONTROL
22 MAR 2013

REV	MODIFICATION	BY	CH	DATE
A	Issued for Approval	SPD	DS	20.02.13

mono
MONO CONSULTANTS LIMITED
No. 58 Cygnet Court
Timothy's Bridge Road
Stratford-upon-Avon
Warwickshire
CV37 9NW
t. 44 (0)1789 206500
f. 44 (0)1789 206529
www.monoconsultants.com

CTIL

Cell Name	Opt
ROCHDALE ROAD	A

Cell ID No

CTIL	Host	Sharer
(CTIL) 129990	(VF) 44516	(TEF) 044528

Site Address / Contact Details

ROCHDALE ROAD
MANCHESTER
M9 7FP

Drawing Title: SITE LOCATION MAPS

Purpose of issue: PLANNING

Drawing Number: 100

Scale:	Drawn:	Date:	Issue:
As Shown	SPD	19.02.13	A
Checked: DS / Date: 19.02.13	Approved: AB	Date: 19.02.13	