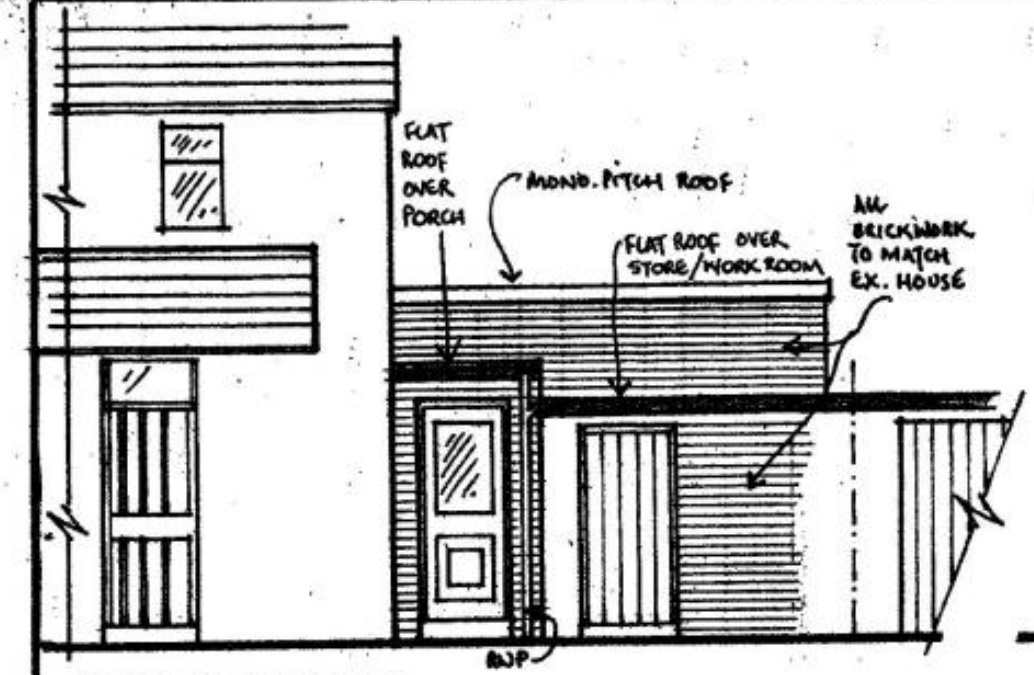

FRONT ELEVATION
~as proposed

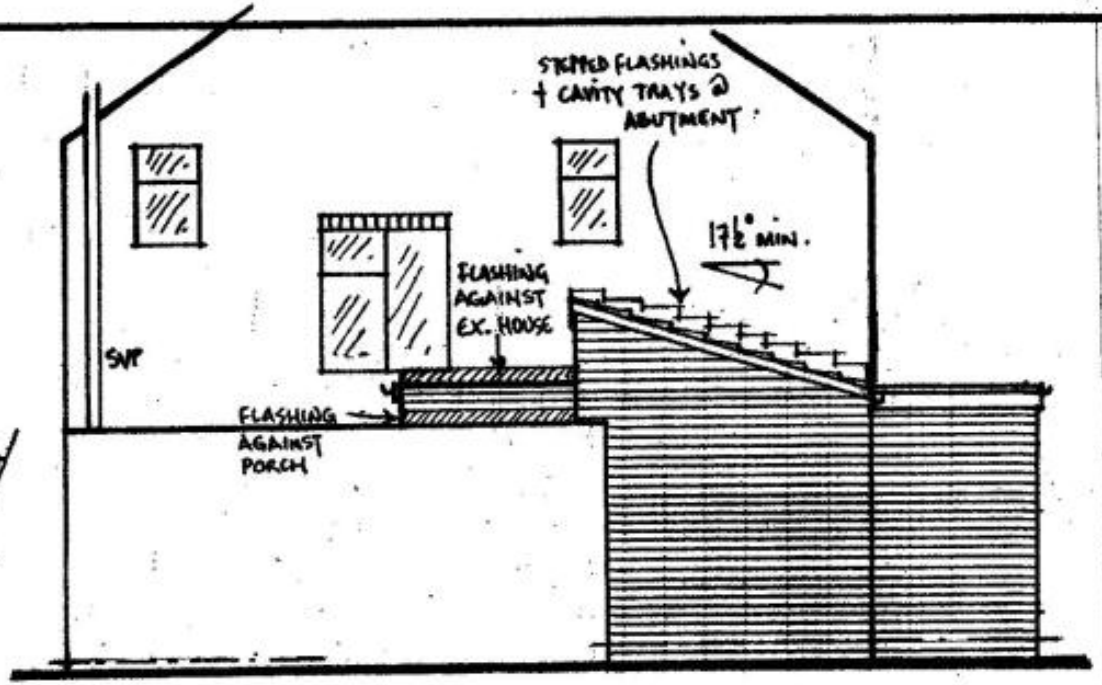

SIDE ELEVATION
~as proposed

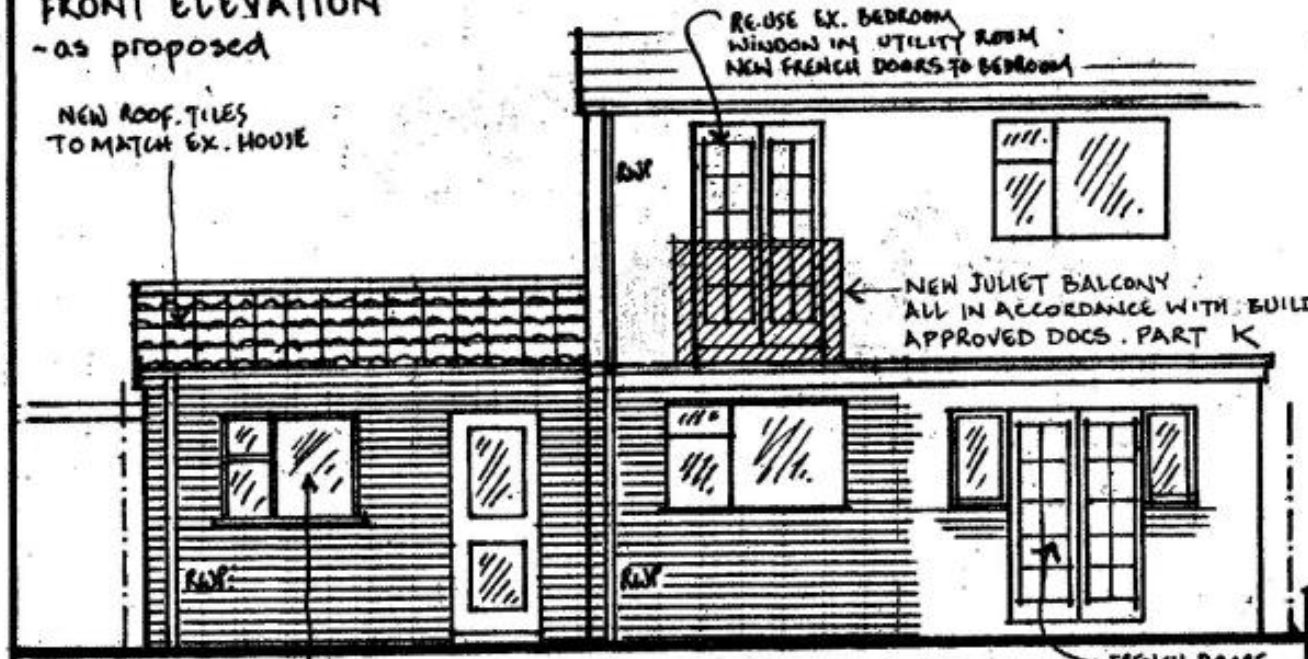

REAR ELEVATION ~as proposed

007 REV B

Proposed Side & Rear Extension
9 Ashwell Rd.
Baguley
M23 1AL

Elevations as proposed
drg no. AH/TD/007 REV. B.
scale 1 : 50 @ A3
date Mar 2012