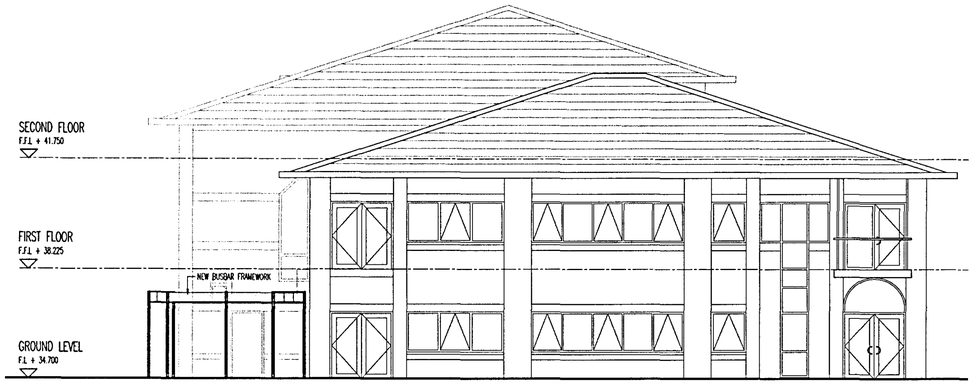
## GENERAL NOTES

THIS DRAWING HAS BEEN DRAWN INLINE WITH GREEN BUILDING DESIGN CONSULTANTS DRAWING 4605/WD/212

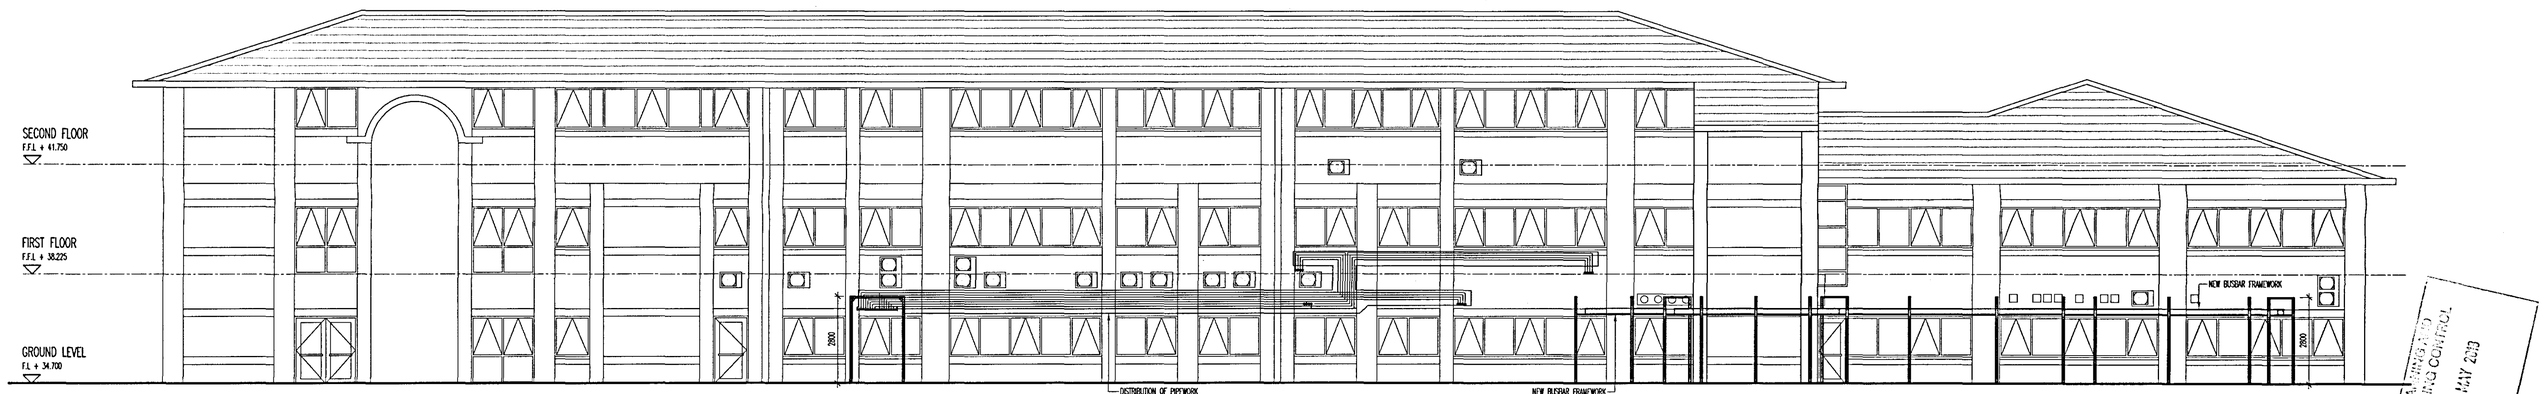
THIS DRAWING IS TO BE USED FOR PLANNING PURPOSES ONLY





EAST ELEVATION
1:100 SCALE





NORTH ELEVATION
1:100 SCALE





SOUTH ELEVATION
1:100 SCALE

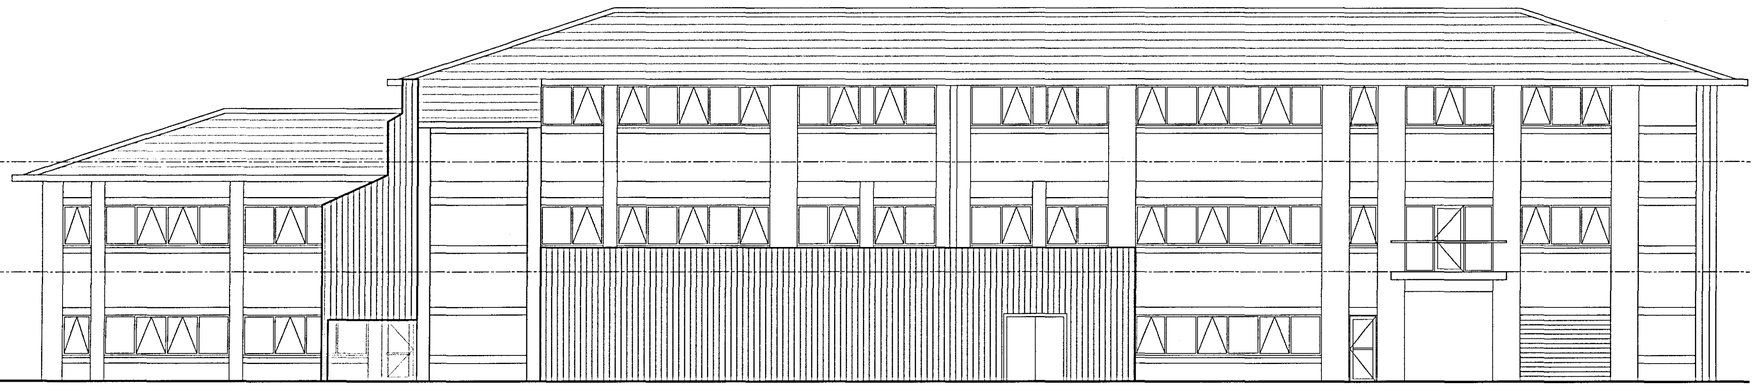


WEST ELEVATION
1:100 SCALE

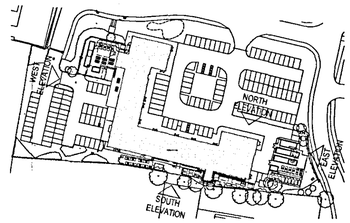


SITE PLAN
1:500 SCALE

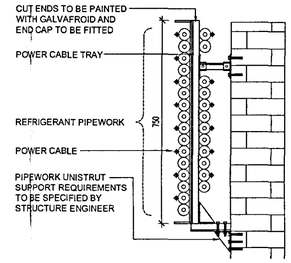


INDICATIVE DETAIL OF SURFACE FIXED PIPEWORK
1:20 SCALE

PLANNING & BUILDING CONTROL
09 MAY 2013

| | | | | |
|---|---|---|---|---|
| E | BUSBAR HEIGHT & ENTRY POINT UPDATED INLINE WITH JCA COMMENTS RECEIVED 02.05.13 | CA | MB | 03.05.13 |
| D | BUSBAR FRAMEWORK SETTING OUT UPDATED INLINE WITH JCA COMMENTS 25.04.13 | CA | MB | 25.04.13 |
| C | BUSBAR FRAMEWORK UPDATED INLINE WITH JCA COMMENTS 23.04.13 | CA | MB | 23.04.13 |
| B | UPDATED INLINE WITH GREEN BUILDING DESIGN AMENDMENTS 29.01.13 | CA | MB | 30.01.13 |
| A | CONTRACT ISSUE | CA | MB | 31.10.12 |
| rev | description | drawn auth | | date |

DO NOT SCALE OFF THIS DRAWING © LEACH RHODES WALKER 2001

LEACH RHODES WALKER
ARCHITECTS

client: TELECITY

project: PROJECT BROWN
SYNERGY HOUSE

| project no | drawing no | rev |
|---|---|---|
| 7199 | L(20)03 | E |

description: PROPOSED BUILDING ELEVATIONS

| scale | date drawn | drawn by | authorised by |
|---|---|---|---|
| VARIES @A1 | 10.07.12 | CA | MB |

file loc: L:\7199 Project Brown\Drawings\Arch\L(9-20)03 - Proposed Elevations — Plotted by: Sal Rock

purpose of issue
planning ○ building regs ○ tender ○ comment ○ approval ○ construction ○

LEACH RHODES WALKER
Riverside Manchester M3 5AA
t: +44 (0) 161 833 0211 f: +44 (0) 161 832 7757
e: info@lrw.co.uk www.lrw.co.uk