


# LOCATION PLAN - SCALE : 1/1250

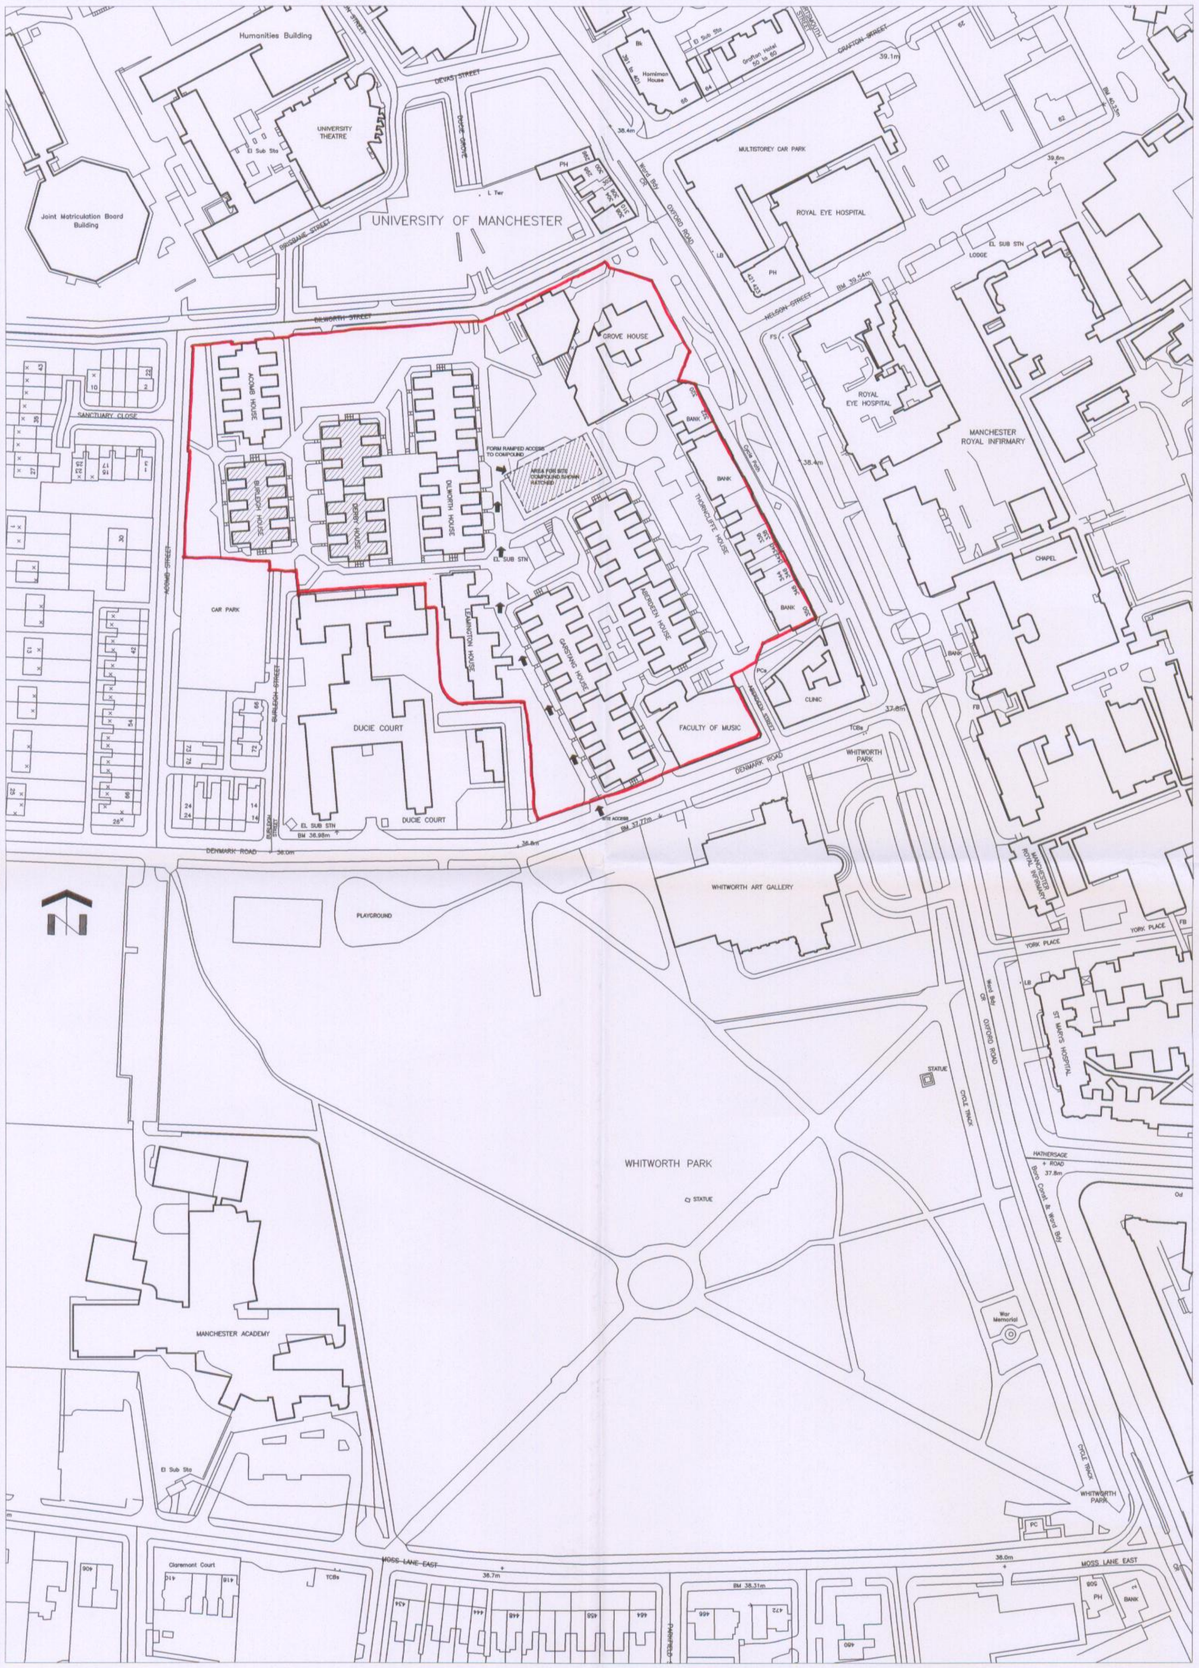


# BLOCK PLAN

SCALE : 1/500

KEY

SOLAR HEATING PANELS

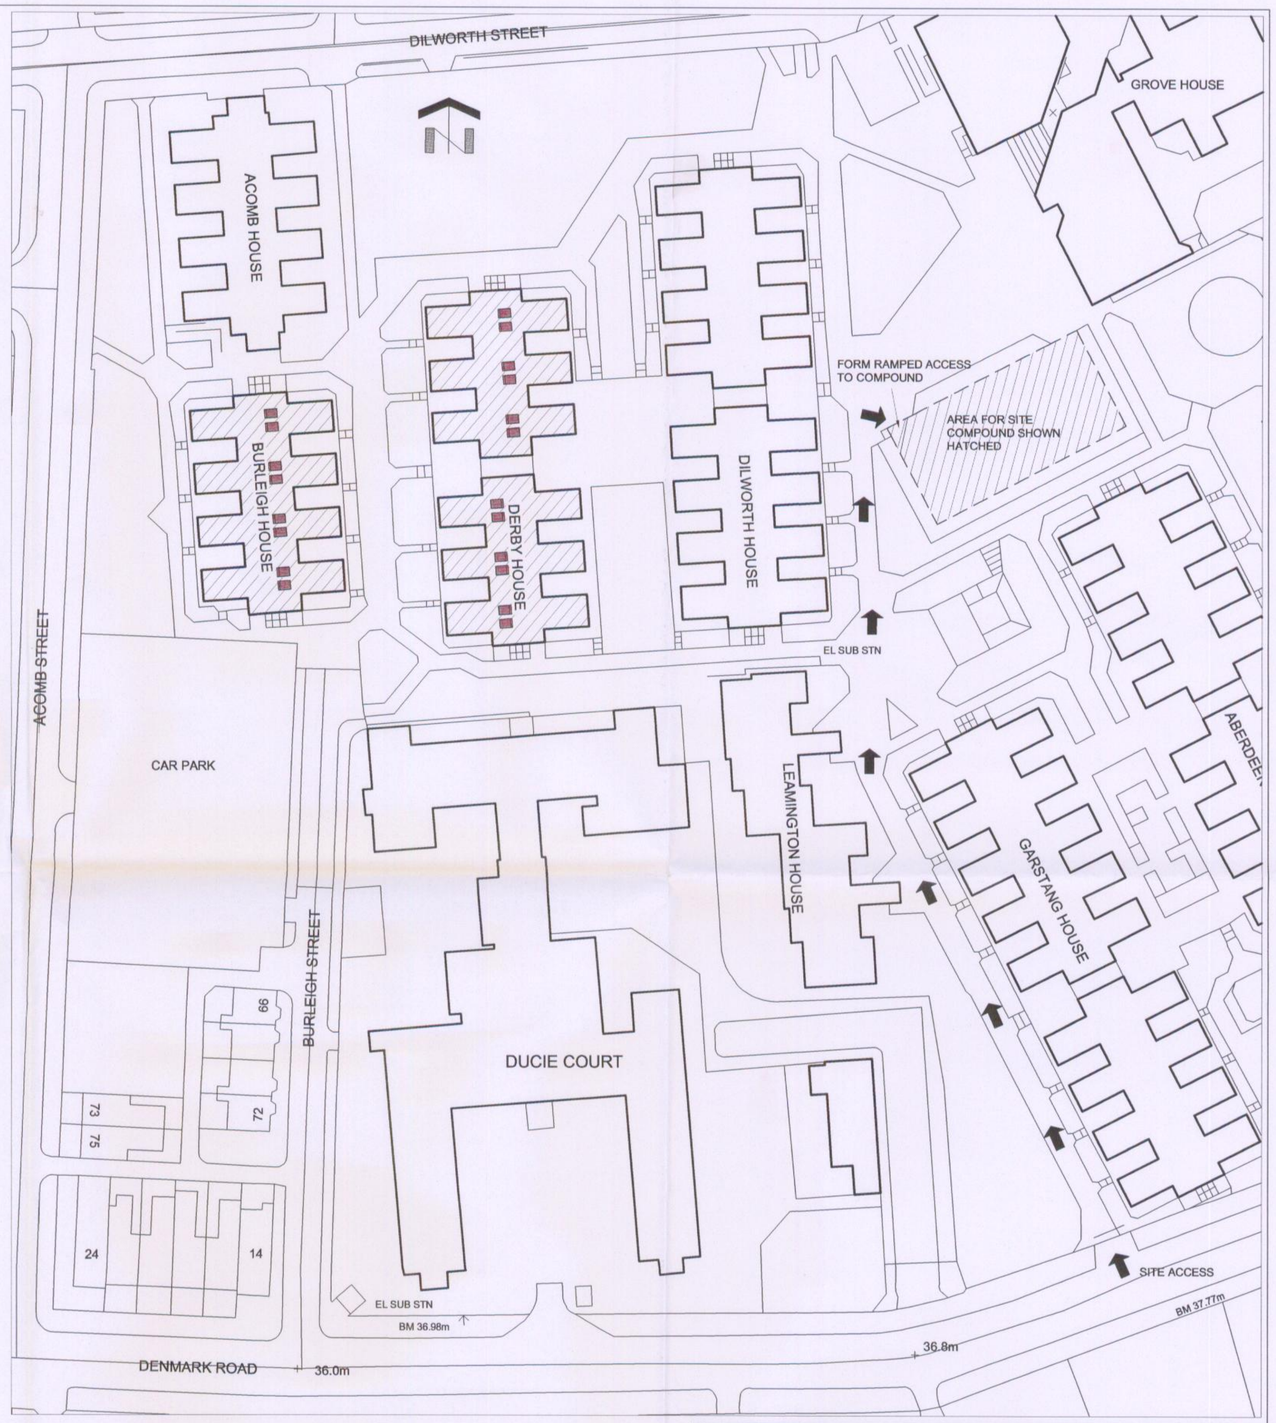DERBY & BURLEIGH BLOCKS

| REV | COMMENT | DATE |
|---|---|---|
| P2 | SOLAR PANELS RE-POSITIONED | 14/4/08 |


The University of Manchester

Directorate of Estates
Beyer Building
The University of Manchester
Oxford Road
Manchester
M13 9PL

Tel. 0161 275 2625
Fax. 0161 275 3880


## DESIGN SERVICES GROUP

DRAWING STATUS: PLANNING

PROJECT NAME: PROPOSED REFURBISHMENT

PROJECT NO: 5115

BUILDING NAME: BURLEIGH HOUSE / DERBY HOUSE

BUILDING NUMBER: 043AG/AF

SUB-SITE NAME: WHITWORTH PARK

SITE NAME: SOUTH CAMPUS

TITLE: LOCATION AND BLOCK PLANS

PLANNING ISSUED 17 APR 2008

| DRAWING NO. | ISSUE |
|---|---|
| 043AG-5115-A031 | P2 |

| PROJECT MANAGER | DATE | SCALE |
|---|---|---|
| PC | MARCH '08 | 1/500,1/1250@ A1 |

| DRAWN | CHECKED | APPROVED |
|---|---|---|
| JTN | | |