# **Site Location Plan:** Outdoor Seating Area, The Liars Club

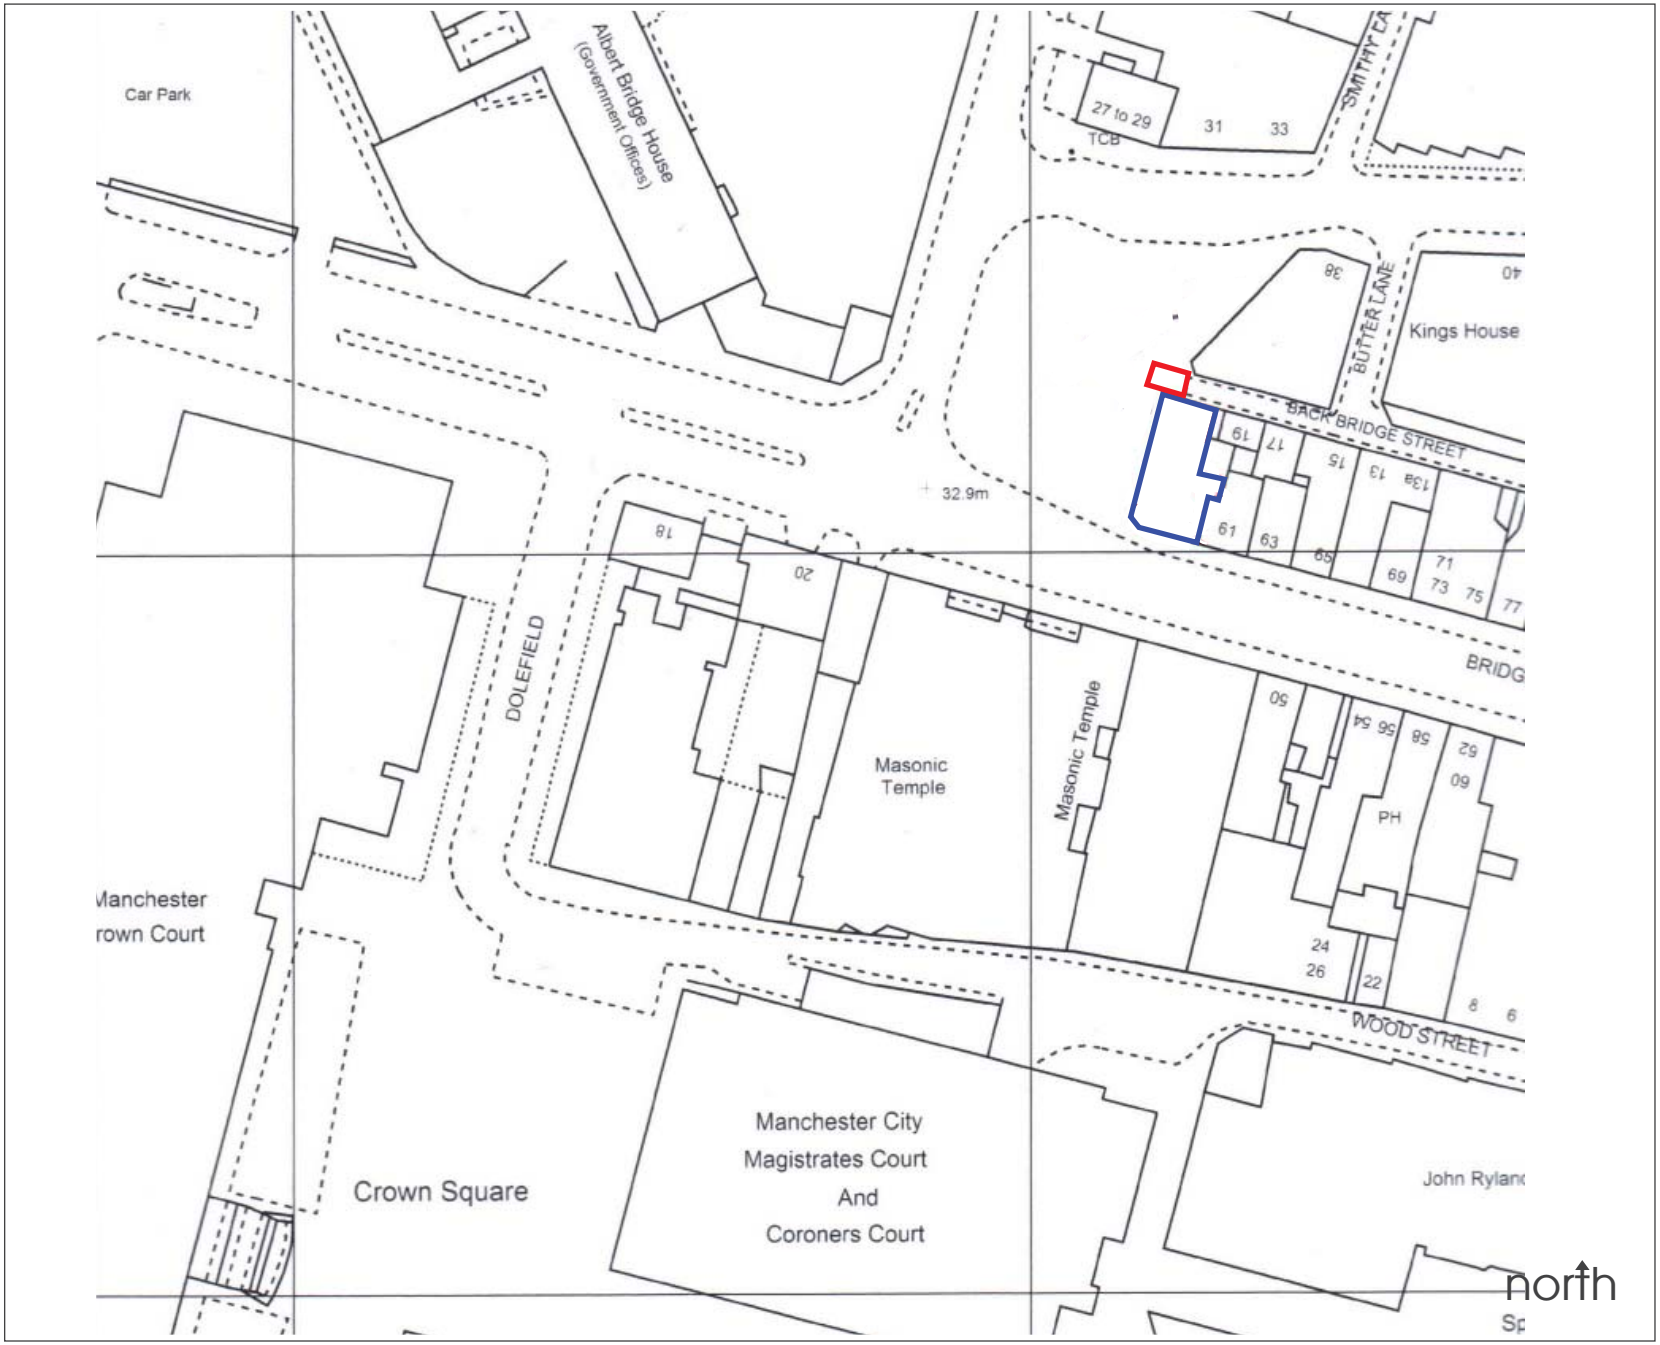



Paul Butler Associates
Planning, Development & Heritage Consultants

a. 31 Blackfriars Road Salford Manchester M3 7AQ
t. 0161 835 3530
e. pba@paulbutlerassociates.co.uk
w. www.paulbutlerassociates.co.uk


## Key

Application Site

The Liars Club, 19A Back Bridge Street (Basement)

| | |
|---|---|
| client: | The Liars Club |
| job no: | 12/798 |
| dwg no: | 001 Rev 1 |
| scale: | 1:1250 |
| date issued: | June 2012 |