

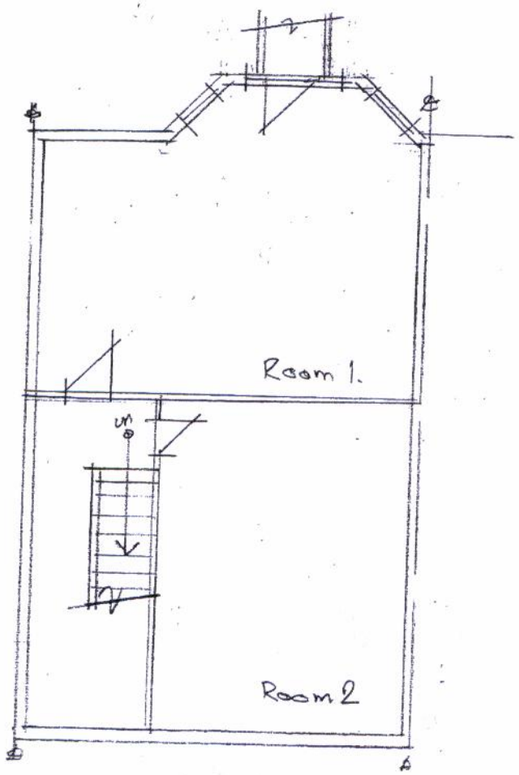



BASEMENT (Existing)

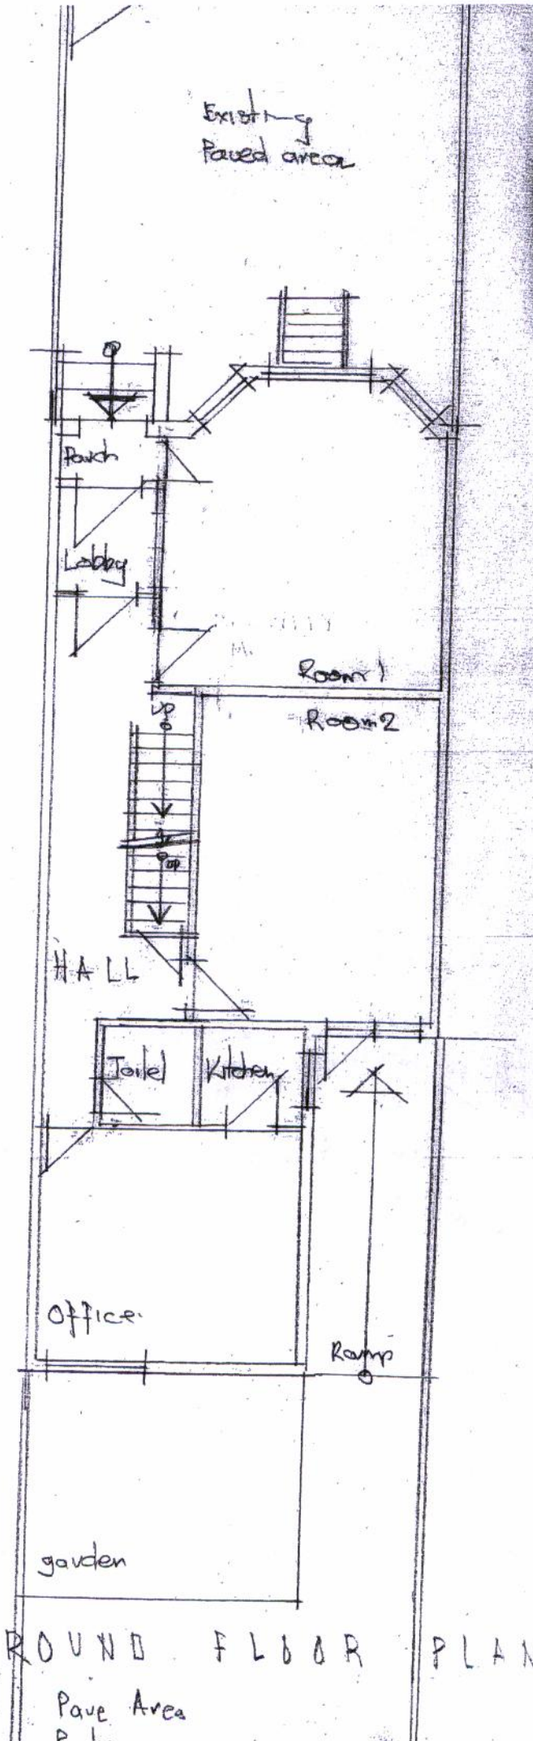


GROUND FLOOR PLAN (Existing)

Pave Area
Parking

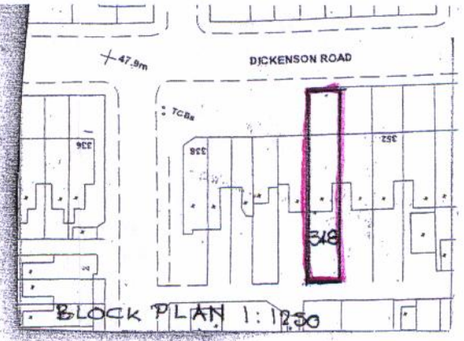

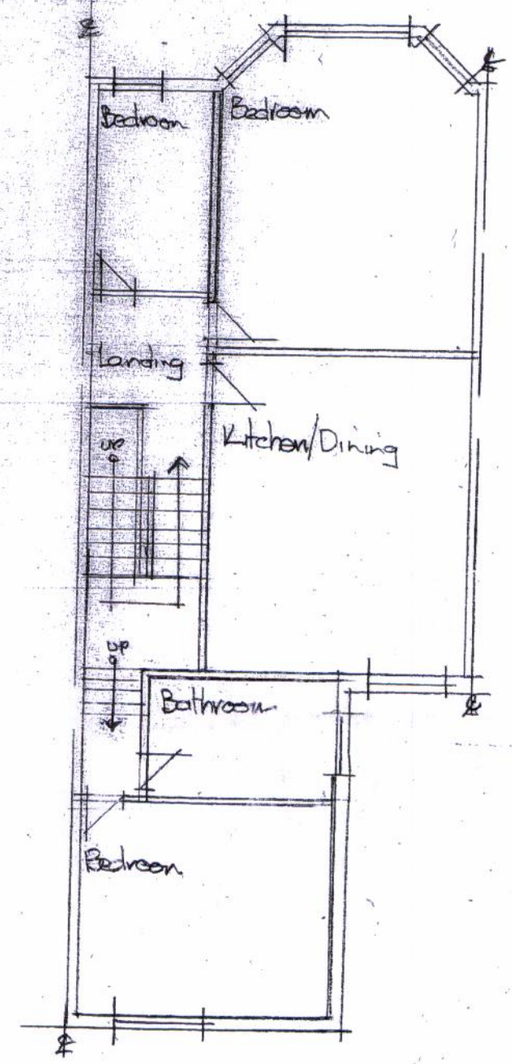

FIRST FLOOR PLAN (Existing)

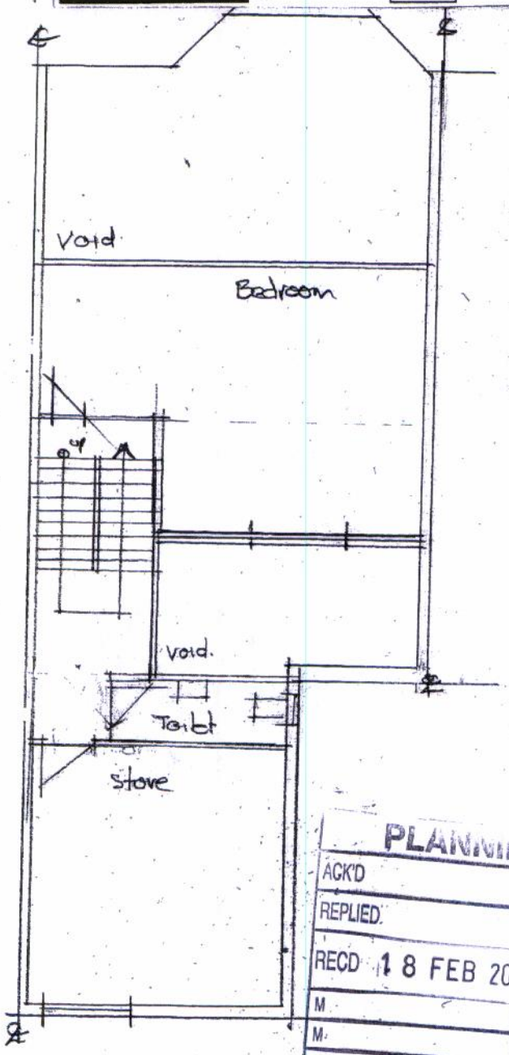

SECOND FLOOR PLAN (Existing)

PDC ARCHITECTS

SCALE:	1:100
DATE:	02:10
Drg. No.	954.0

PROJECT DESIGN CONSULTAN
BARCLAY HOUSE, 35 WHITWORTH ST. WE
M A N C H E S T E R, M 1 5 N
Telephone +44 (0) 161 228 23
Facsimile +44 (0) 161 236 26

PLANNING
ACK'D
REPLIED
RECD 18 FEB 2010
M
M
M
FOIL ACTION
INIT. REC'D DATE