
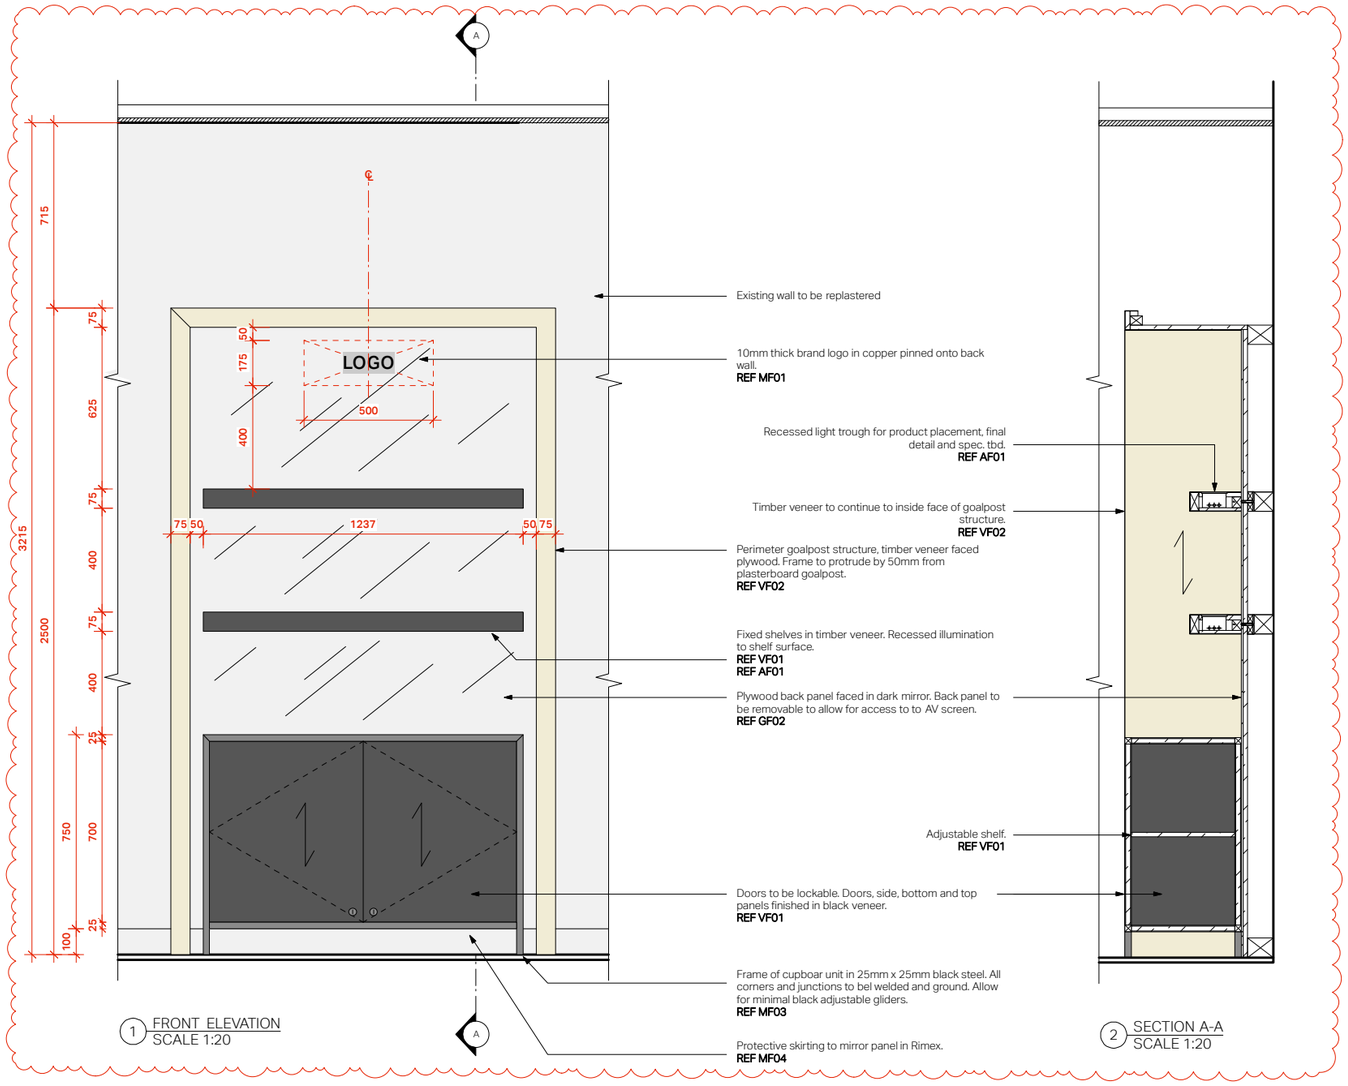


1 FRONT ELEVATION
SCALE 1:20

2 SECTION A-A
SCALE 1:20

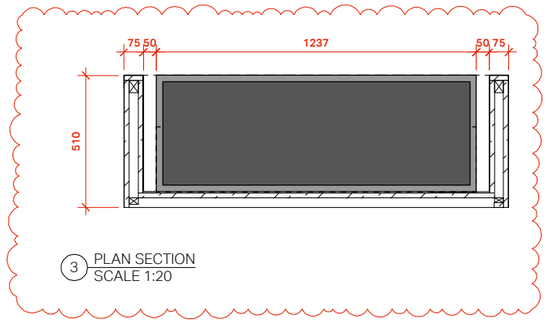

3 PLAN SECTION
SCALE 1:20

Disclaimer

This drawing is the property of gpstudio. Copyright is reserved by them and the drawing is issued on the condition that it is not copied, reproduced or disclosed to any unauthorised person, wholly or in part, without the consent in writing of gpstudio. Do not scale off this drawing. All dimensions to be verified prior to manufacture and construction. Any discrepancies to be reported immediately.

Notes

Revisions

A	08.05.13	Goal Post revised	JF

Status

FOR TENDER

Client	THE WHISKY SHOP
Project	MANCHESTER
Site address	3, Royal Exchange MANCHESTER

Drawing name

GOAL POST PERIMETER

Date	22.02.2013
Scale	1:20 @ A3
Drawn by	LS

Project no

Drawing no

0834 400

gpstudio

74 Great Suffolk Street
London SE1 0BL
United Kingdom

T +44 (0) 20 7692 5691
F +44 (0) 20 7692 5692

www.gpstudio.uk.com