
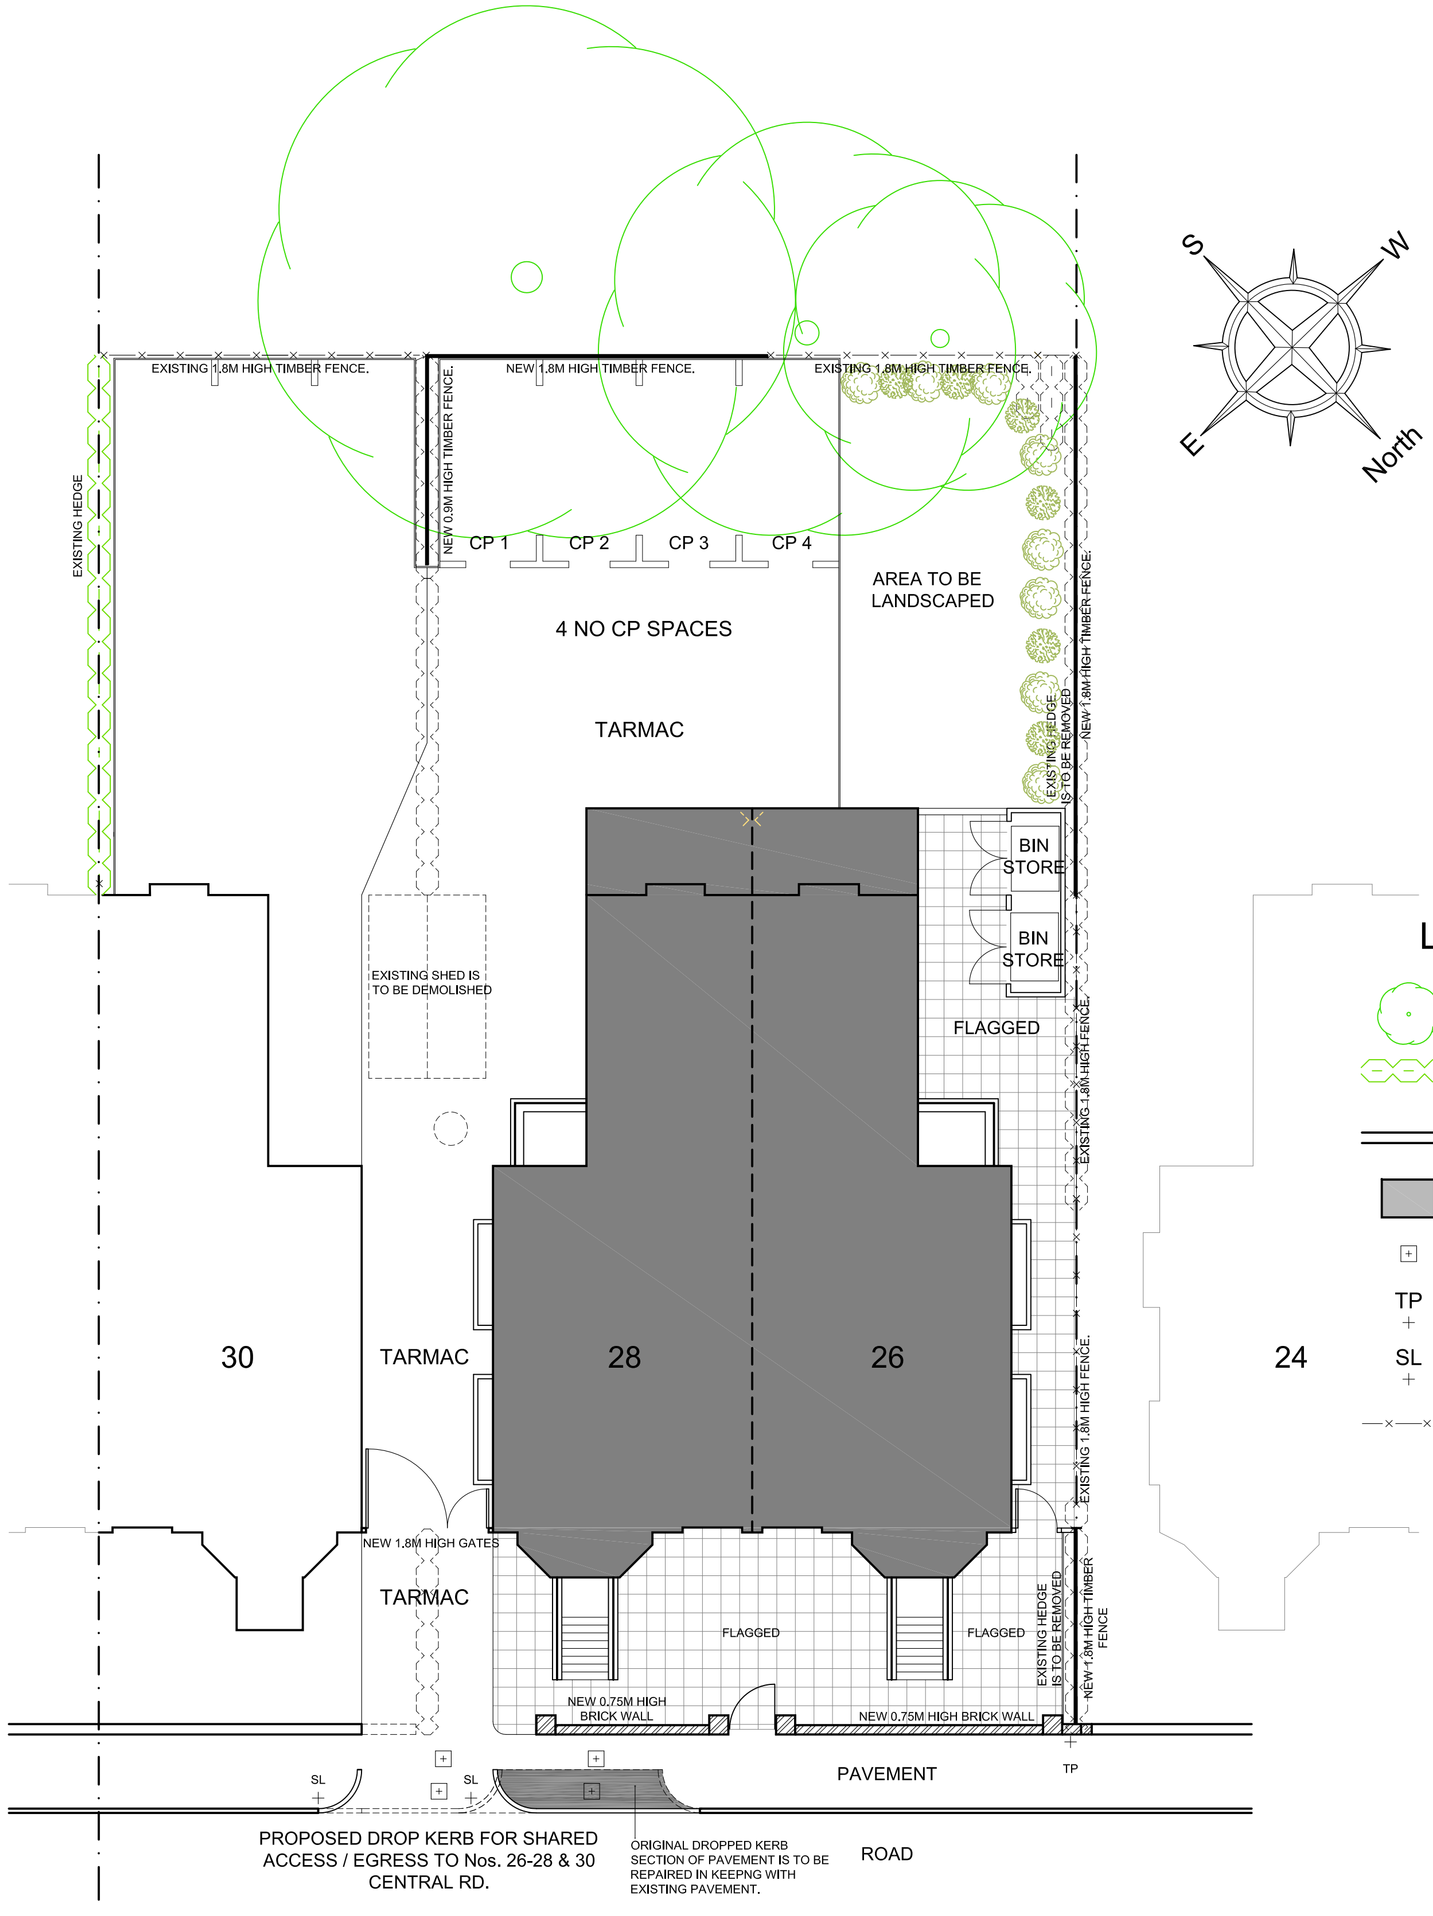



SITE PLAN - SCALE 1:100

LEGEND


- Tree
- Hedge
- Wall
- Building
- Services
- TP — Telegraph Pole
- SL — Street Light
- Waney Lap fencing, 8" Concrete Posts at 1800mm Centre With 300mm High Concrete Base

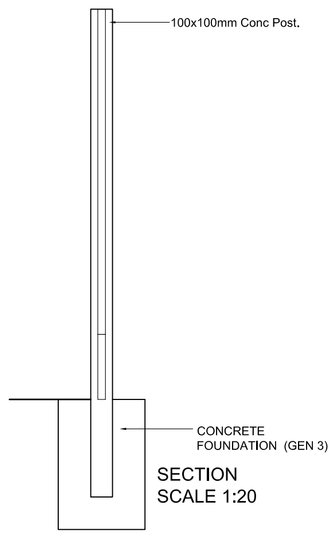


SECTION
SCALE 1:20

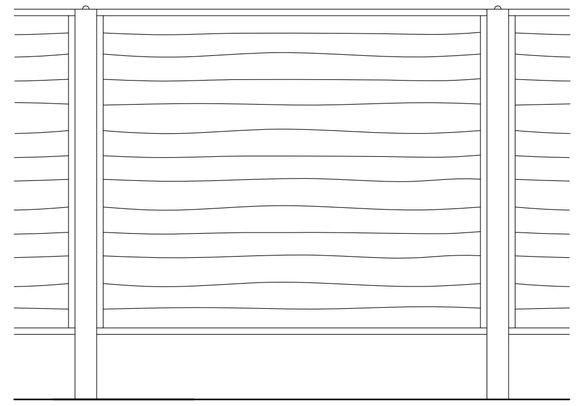


1800mm HIGH FENCE DETAIL
FRONT ELEVATION
SCALE 1:20

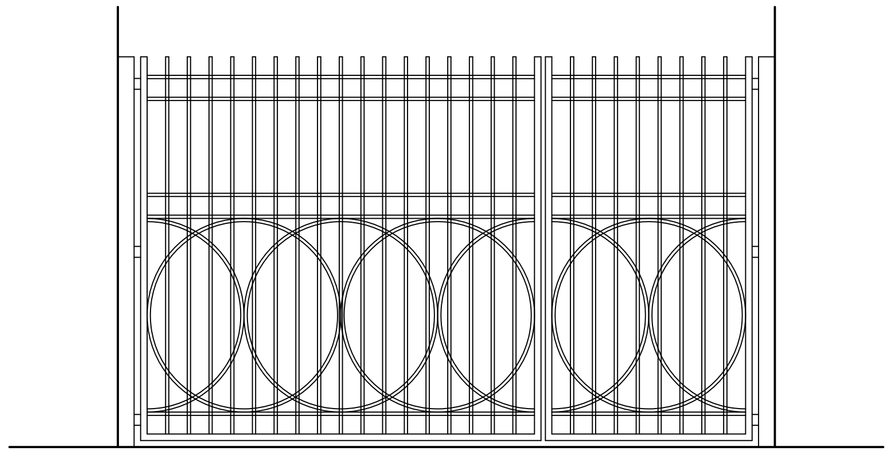


1.8M HIGH ENTRANCE GATE DETAIL
SCALE 1:20

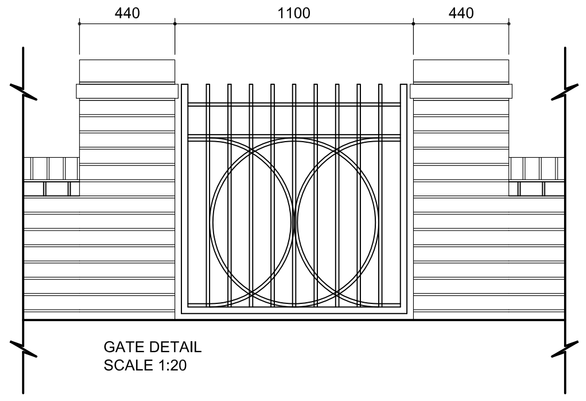

GATE DETAIL
SCALE 1:20

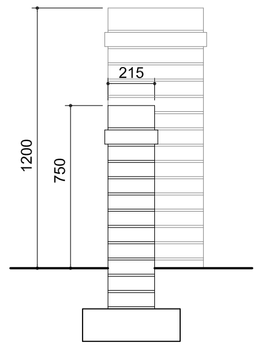


SECTION

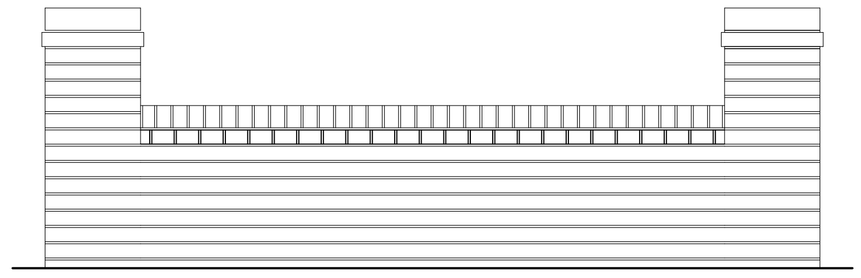


ELEVATION

TYPICAL 750mm HIGH BRICK WALL DETAIL
SCALE 1:20

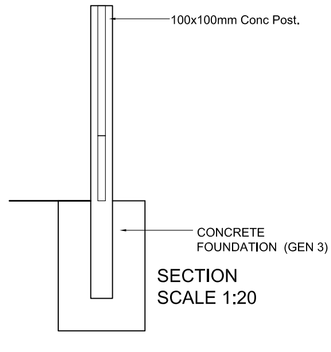

SECTION
SCALE 1:20

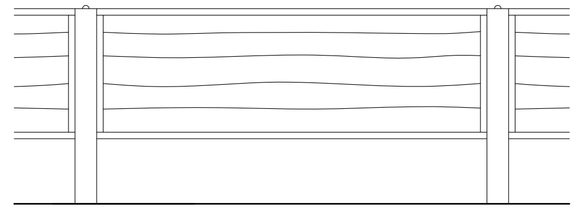

900mm HIGH FENCE DETAIL
FRONT ELEVATION
SCALE 1:20

G	CAR PARKING REVISED	SM	19.09.2008
F	CAR PARKING REVISED	SM	16.09.2008
E	CAR PARKING REVISED	SM	07.08.2008
D	GARDEN WALL REVISED	SM	17.07.2008
C	EXTRA INFORMATION ADDED	SM	13.07.2008
B	EXTRA INFORMATION ADDED	SM	13.07.2008
A	FIRST ISSUE	RN	09.05.2008
AMENDMENTS		I	DATE

JOB

PROPOSED RESIDENTIAL DEVELOPMENT
26-28 CENTRAL ROAD
WITHINGTON

CLIENT

N. M. CHOWDERY

SUBJECT

PROPOSED SITE PLAN & BOUNDARY DETAILS

DRAWN	R. NORRIS	DATE	09.05.08
CHECKED		SCALE	1:20 DETAILS 1:100 SITE PLAN
APPROVED			

HOWARD & SEDDON A.R.I.B.A.
CHARTERED ARCHITECTS
64 WASHWAY ROAD.
SALE. CHESHIRE M33 7RE.
TEL No. 0161 - 973 8296
FAX No. 0161 - 962 3485
e-mail : admin@howardandseddon.co.uk

JOB No.	DRG No.	AMENDMENT
7557	102	G