


Proposed Typical Paladin Fence Elevation
1:50

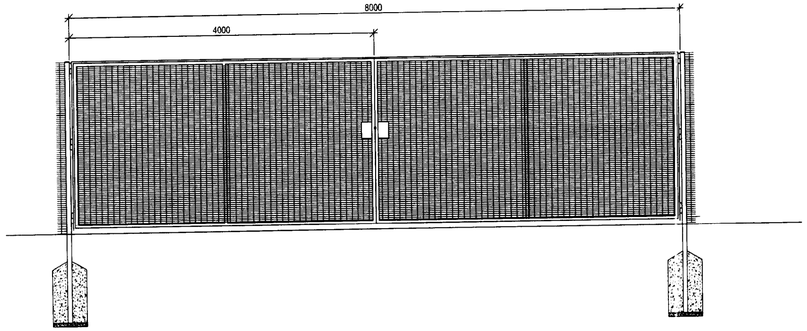

Proposed Paladin Gate Elevation
1:50

REVISED.

PLANNING
22 OCT 2008
SECTION

rev	description	date	dr by	ap by
B	Fence base continued to ground level	21.10.08	JW	
A	Fence elevation changed to palisade	14.10.08	JW	
original by RAB		09/09/2008		

client
Ashtead Plant Hire Co Limited
Property Services

project
Sharston
Vehicular Access Alterations

drawing
Palisade fencing detail

	plot date: -
project number: 2008.01366.	scale: 1:50 @ A2
drawing number: PL - 03	rev: B
	issue status: Planning

This drawing is to be read in conjunction with all related drawings. Do not scale from this drawing. All dimensions must be checked and verified on site before commencing any work or producing shop drawings. The originator should be notified immediately of any discrepancy.
This drawing is copyright and remains the property of Aedas.