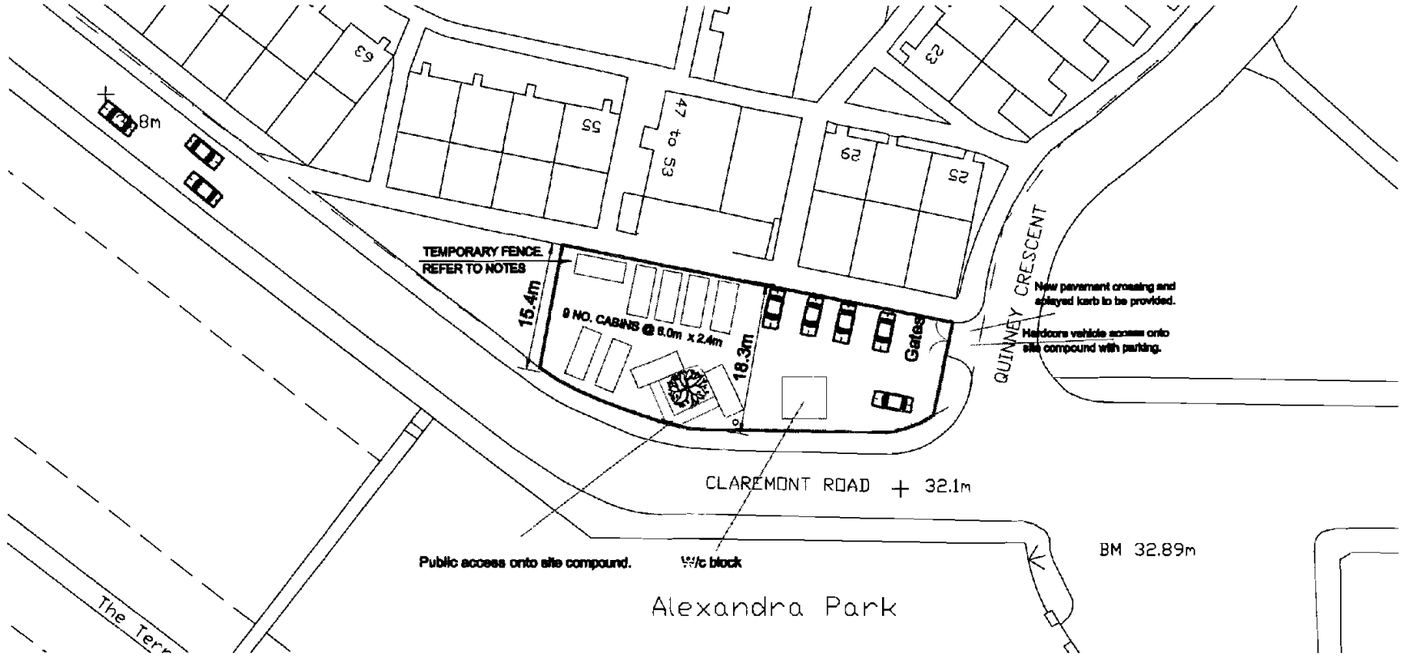


COMPOUND PLAN @ 1:500 SCALE

GENERAL NOTES:

Site compound to be formed in the grassed area shown with new temporary access via Claremont Road.
The compound serves three areas as shown: Alexandra Park 1 & 3 and Wilbraham 3.
Compound to be used for 15 months from June 2008.
All surfaces to be reinstated on completion.
No trees to be removed.
Compound parking restricted to 6 cars or small vans.
For details of temporary fencing refer to separate specification.

'Reproduced from the Ordnance Survey mapping with the permission of the Controller of Her Majesty's Stationery Office © Crown Copyright. Unauthorised reproduction infringes Crown Copyright and may lead to prosecution or civil proceedings'.
Manchester City Council Licence No. LA078236

REV	DESCRIPTION	DATE	BY
A	PAVEMENT CROSSING RELOCATED. COMPOUND ENLARGED	19/05/08	J.E.P.

JOB TITLE: CITY SOUTH YEAR 1 WINDOWS PROGRAMME ALEXANDRA PARK 1 & 3; WILBRAHAM 1 AREAS	CHECKED		SCALE: AS SHOWN	COMPUTER FILE	DRAWN: J.E.P.
DRAWING TITLE: BLOCK PLAN AND SITE COMPOUND	REVISION: A	SIZE: A3	DATE: MAR 2008	JOB NO.: CS/33951, 53, 54	DRAWING NO.: ALEX / WILB COMPOUND

citysouth manchester housing trust