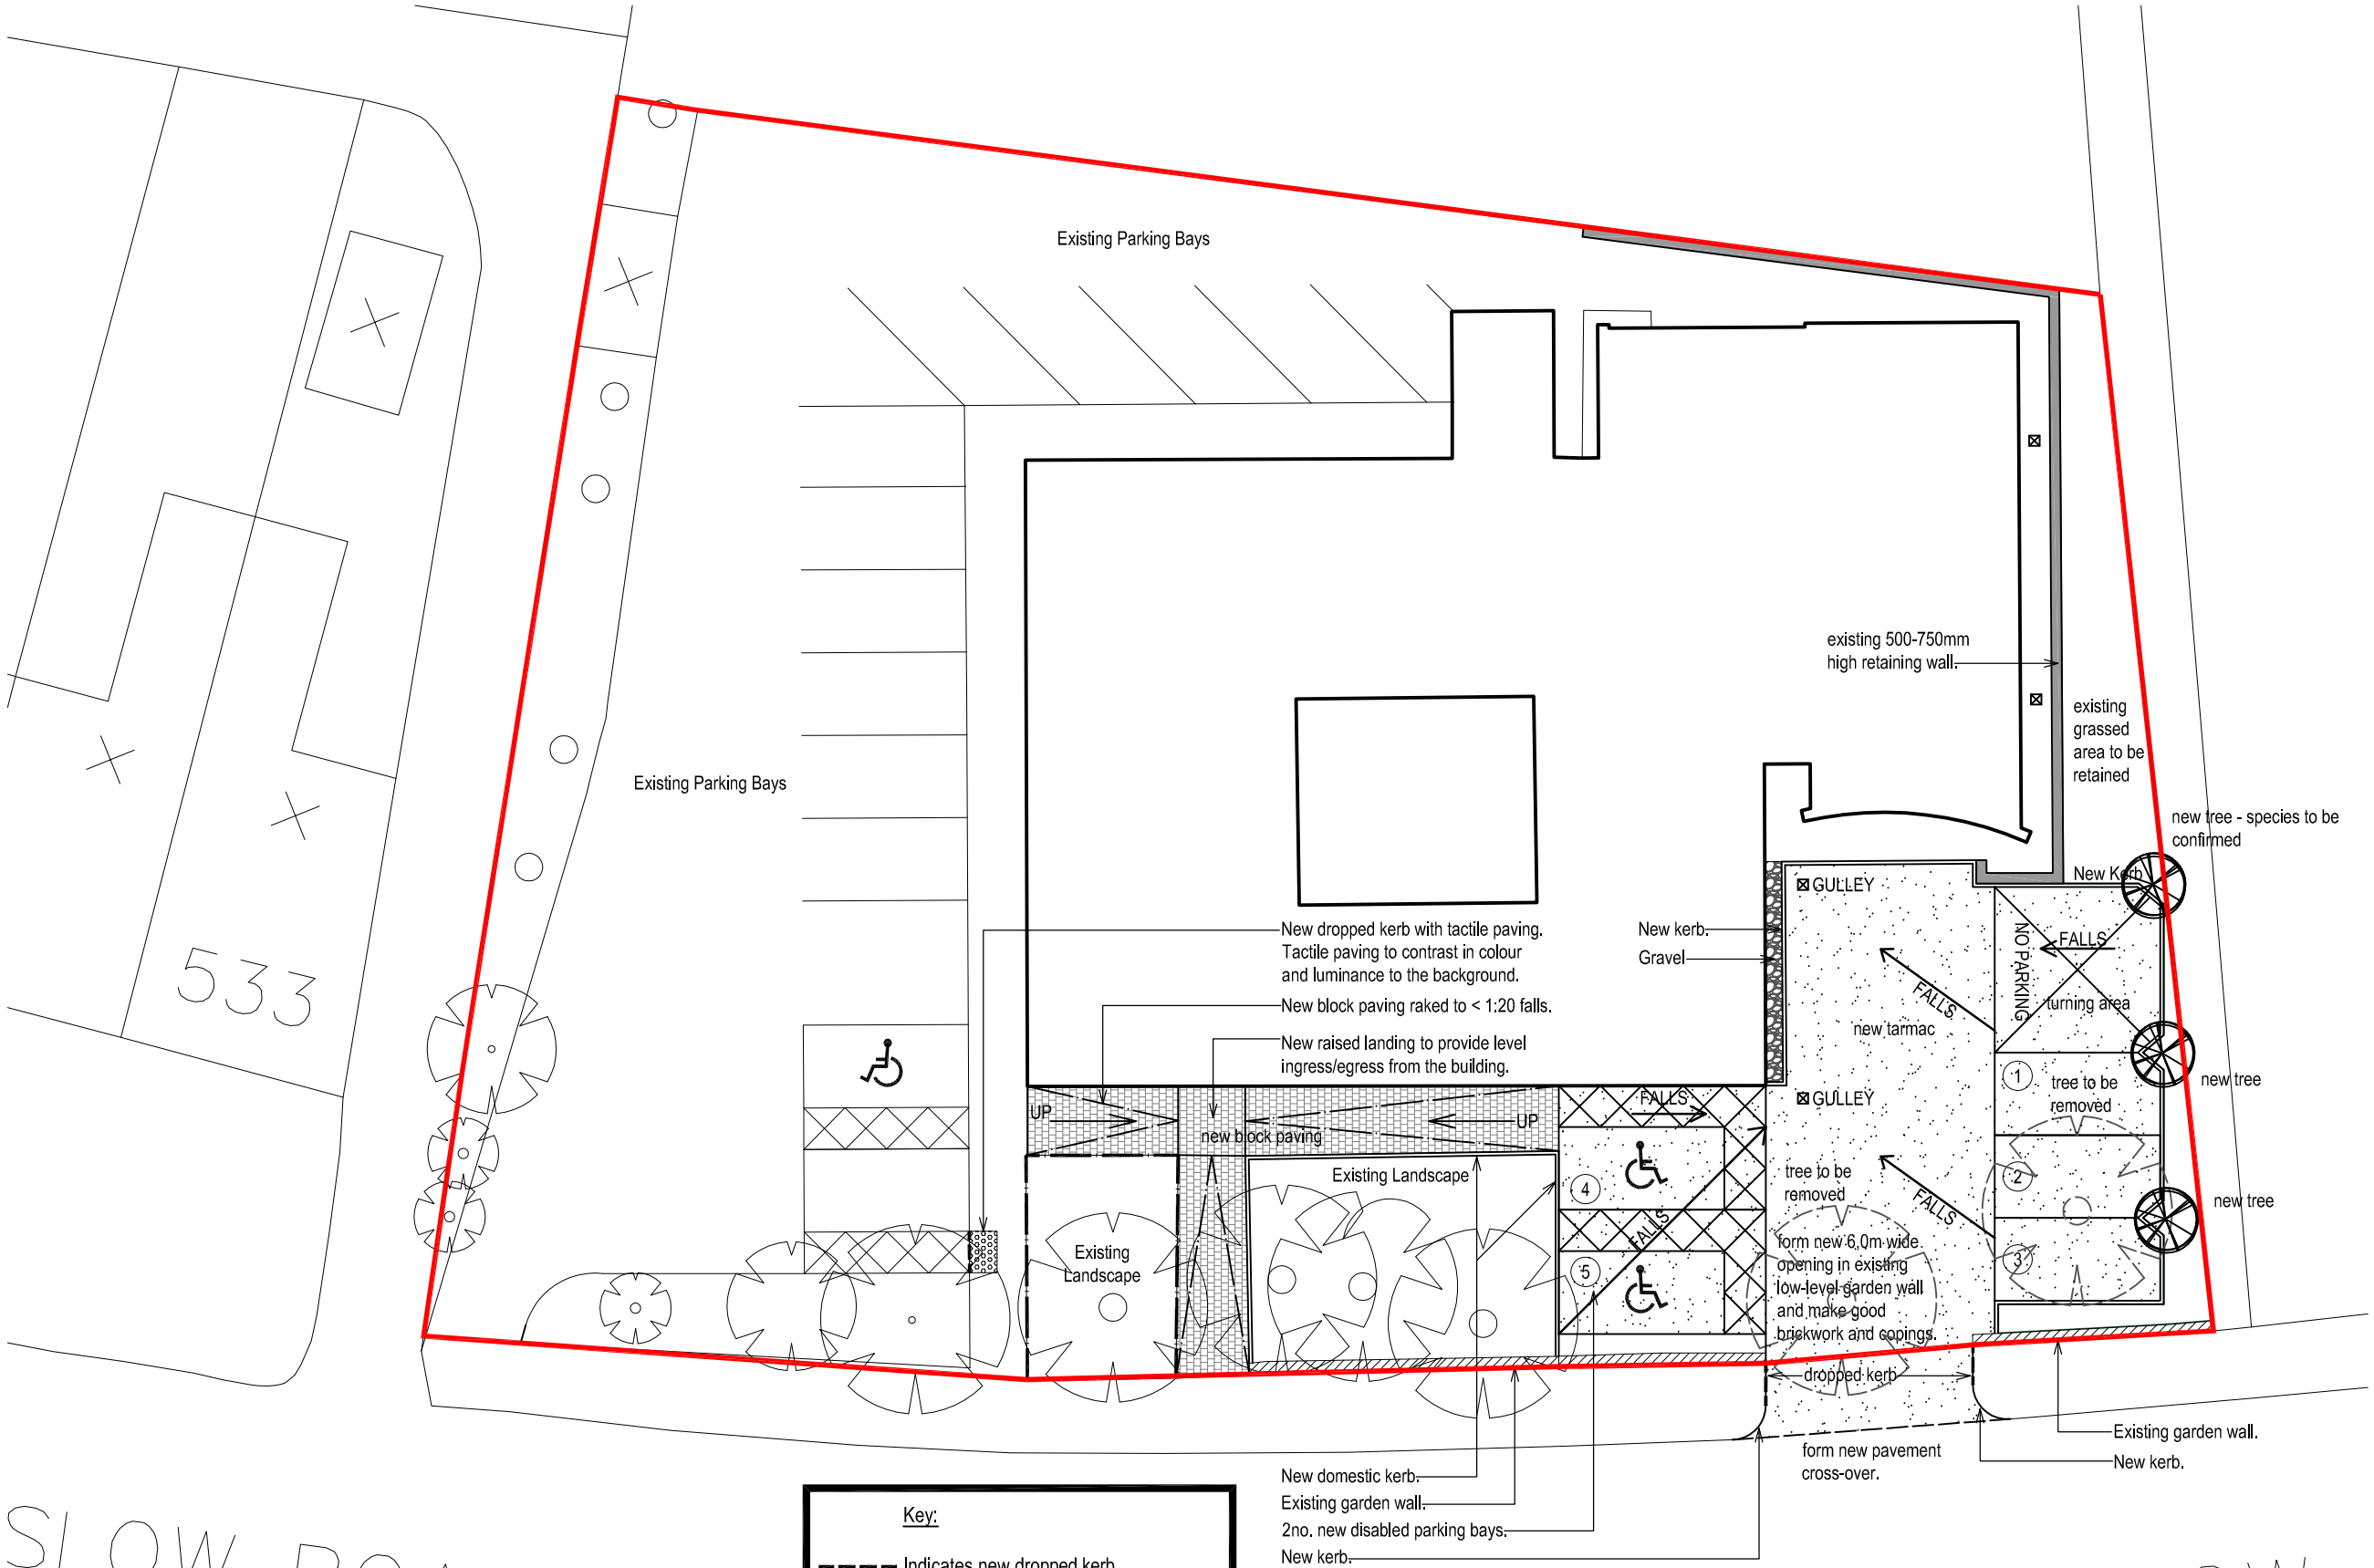


Plan of proposed new parking and disabled access

scale 1.200

N

Key:

- Indicates new dropped kerb
- Indicates contrasting colour band to kerb
- Indicates existing tree to be retained
- Indicates tree to be removed
- Indicates proposed tree: species to be confirmed

This map is reproduced from Ordnance Survey material with the permission of Ordnance Survey on behalf of the Controller of Her Majesty's Stationery Office © Crown copyright. Unauthorised reproduction infringes Crown copyright and may lead to prosecution or civil proceedings. AR 100018269 2008.

NOTES:

1) UNDER NO CIRCUMSTANCES SHOULD DIMENSIONS BE SCALED FROM THIS DRAWING "IF IN DOUBT ASK"

2) THIS DRAWING IS TO BE READ IN CONJUNCTION WITH ALL OTHER RELEVANT DRAWINGS, ANY DISCREPANCIES, ERRORS OR OMISSIONS TO BE BROUGHT TO THE ATTENTION OF TAYLOR YOUNG.

3) ALL DIMENSIONS TO BE CHECKED BEFORE COMMENCEMENT

4) THIS DRAWING IS THE PROPERTY OF TAYLOR YOUNG AND MUST NOT BE COPIED OR REPRODUCED EITHER IN WHOLE OR IN PART WITHOUT WRITTEN PERMISSION

drawing originated by: SE — date: 21/05/09

revisions	drawn	date
REV 1 turning area indicated (NO PARKING) in lieu of 2 no. parking bays	NS	24/09/09
REV 2 Landscape and new planting indicated	NS	05/10/09

PLANNING

MANCHESTER PCT
Withington Clinic
New Dental Suite

Proposed External Works
New additional parking

Scale: 1:200 @ A3
Reviewed by : DAG

job	drawing	rev
4801	L(90)01	2

taylor young|ty
chadsworth house
wilmslow road
handforth
cheshire
sk9 3hp

tel: 01625 542 200
fax: 01625 542 250
mail@tayloryoung.co.uk
www.tayloryoung.co.uk

EMS 75854
FS 00920
INVESTOR IN PEOPLE

architecture
graphics
healthcare planning
interior design
landscape architecture
regeneration
town planning
urban design
3D visualisation