Proposed




Elevations

Front

Rear


Side

Side

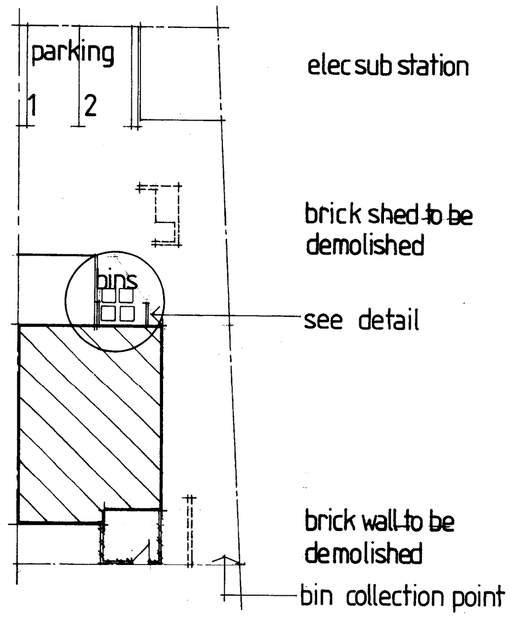

Site Layout 1:200

Existing

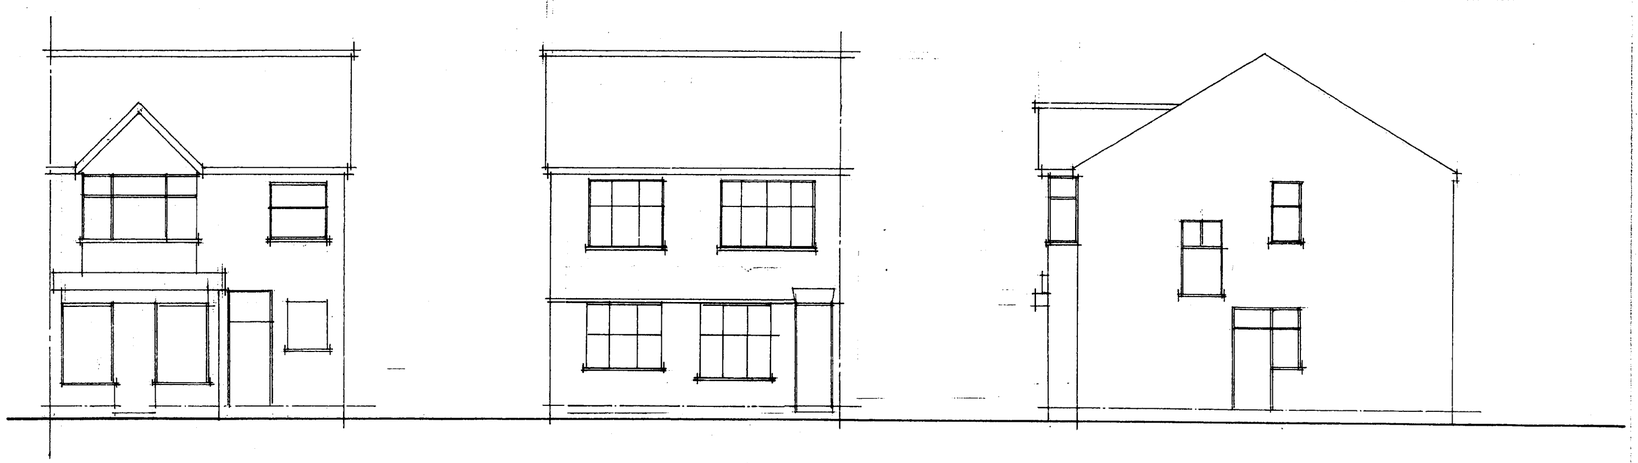


Elevations

Front

Rear

Side

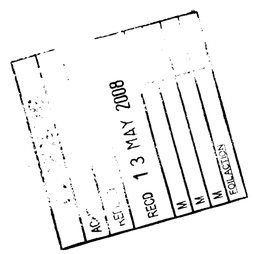

No:	Revision:	Date:	Initial:

ALPHA DESIGN

11 GILDA CRESCENT ROAD ECCLES M30 9AG
TELEPHONE : 061 707 5533

Project: 2/2A Ellesmere Road Didsbury Mcr

Title: Elevations and Site Layout

Scale: 1:100, 1:200 | Date: April 08 | Initial: CTW.

Drg. No: