
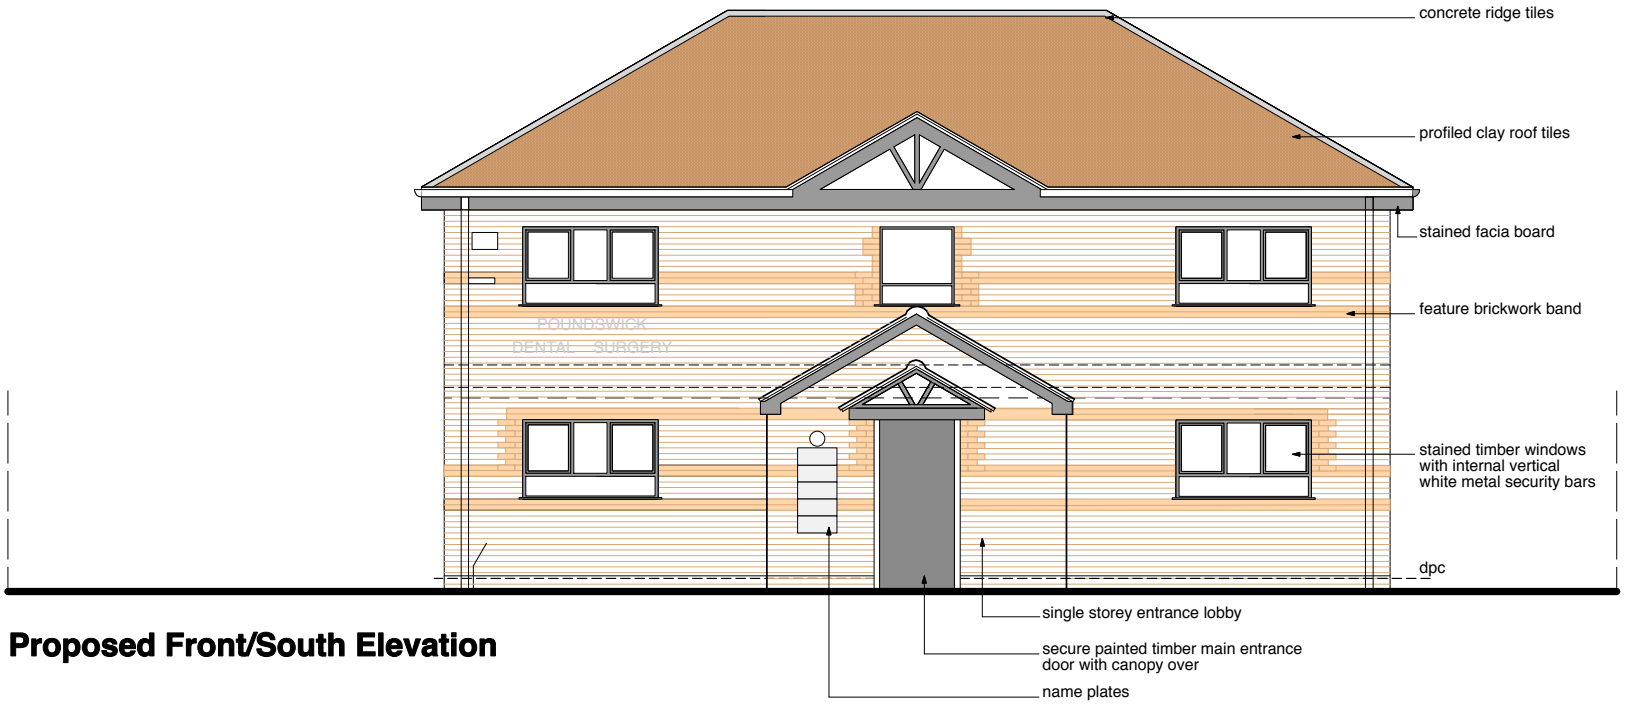


Proposed Front/South Elevation

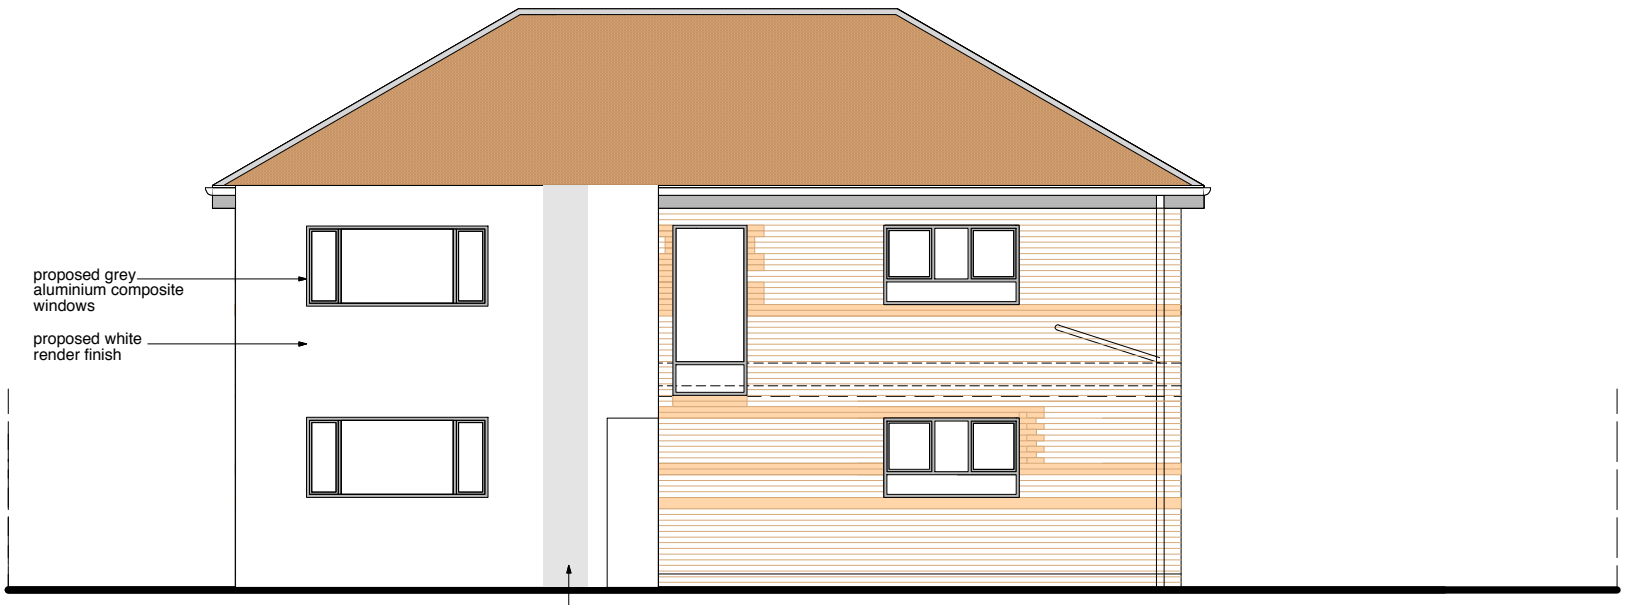

Proposed Rear/North Elevation

NORTH/SOUTH PROPOSED ELEVATIONS

© **COPYRIGHT** This drawing is protected by copyright, it may not be reproduced in any form or by any means for any purpose, without gaining written permission from Butterfield Architecture
NOTES This drawing is to be read in conjunction with all relevant Butterfield Architecture, Structural Engineer's, Service Engineer's,and Subcontractor drawings
Review all drawings and report any discrepancies to Butterfield Architecture prior to consulting
Do not scale from this drawing. All dimensions and levels including any abutment to existing structures to be checked on site prior to commencement All dimensions in millimetres unless stated otherwise
Work from figured dimensions only
No deviation from details shown on this drawing is allowed without Butterfield Architecture's prior permission in writing
All work is to be carried out in accordance with British Standard Codes of Practice, Statutory requirements and the Contract Documents

CLIENT	Poundswick Dental Surgery
ADDRESS	18 Poundswick Lane Wythenshawe Manchester M22 9TD
PROJECT TITLE	Proposed Extension
DRAWING NO.	1066/P/N+S ELES
SCALE	1:100z@A3
CAD REF.	1066
ISSUE	Planning Application
DATE	06/05/10
DRAWING TITLE	**NORTH/SOUTH PROPOSED ELEVATIONS**

B-a Butterfield architecture
Butterfield Architecture Ltd
1 Marlee Court, 62 Tib Street
Manchester. M4 1LG
T 0161 839 0222/07779302856

Notes	REVISION	DRAWING NO.	PROJECT NO.
		1066/P/ N+S ELES	1066