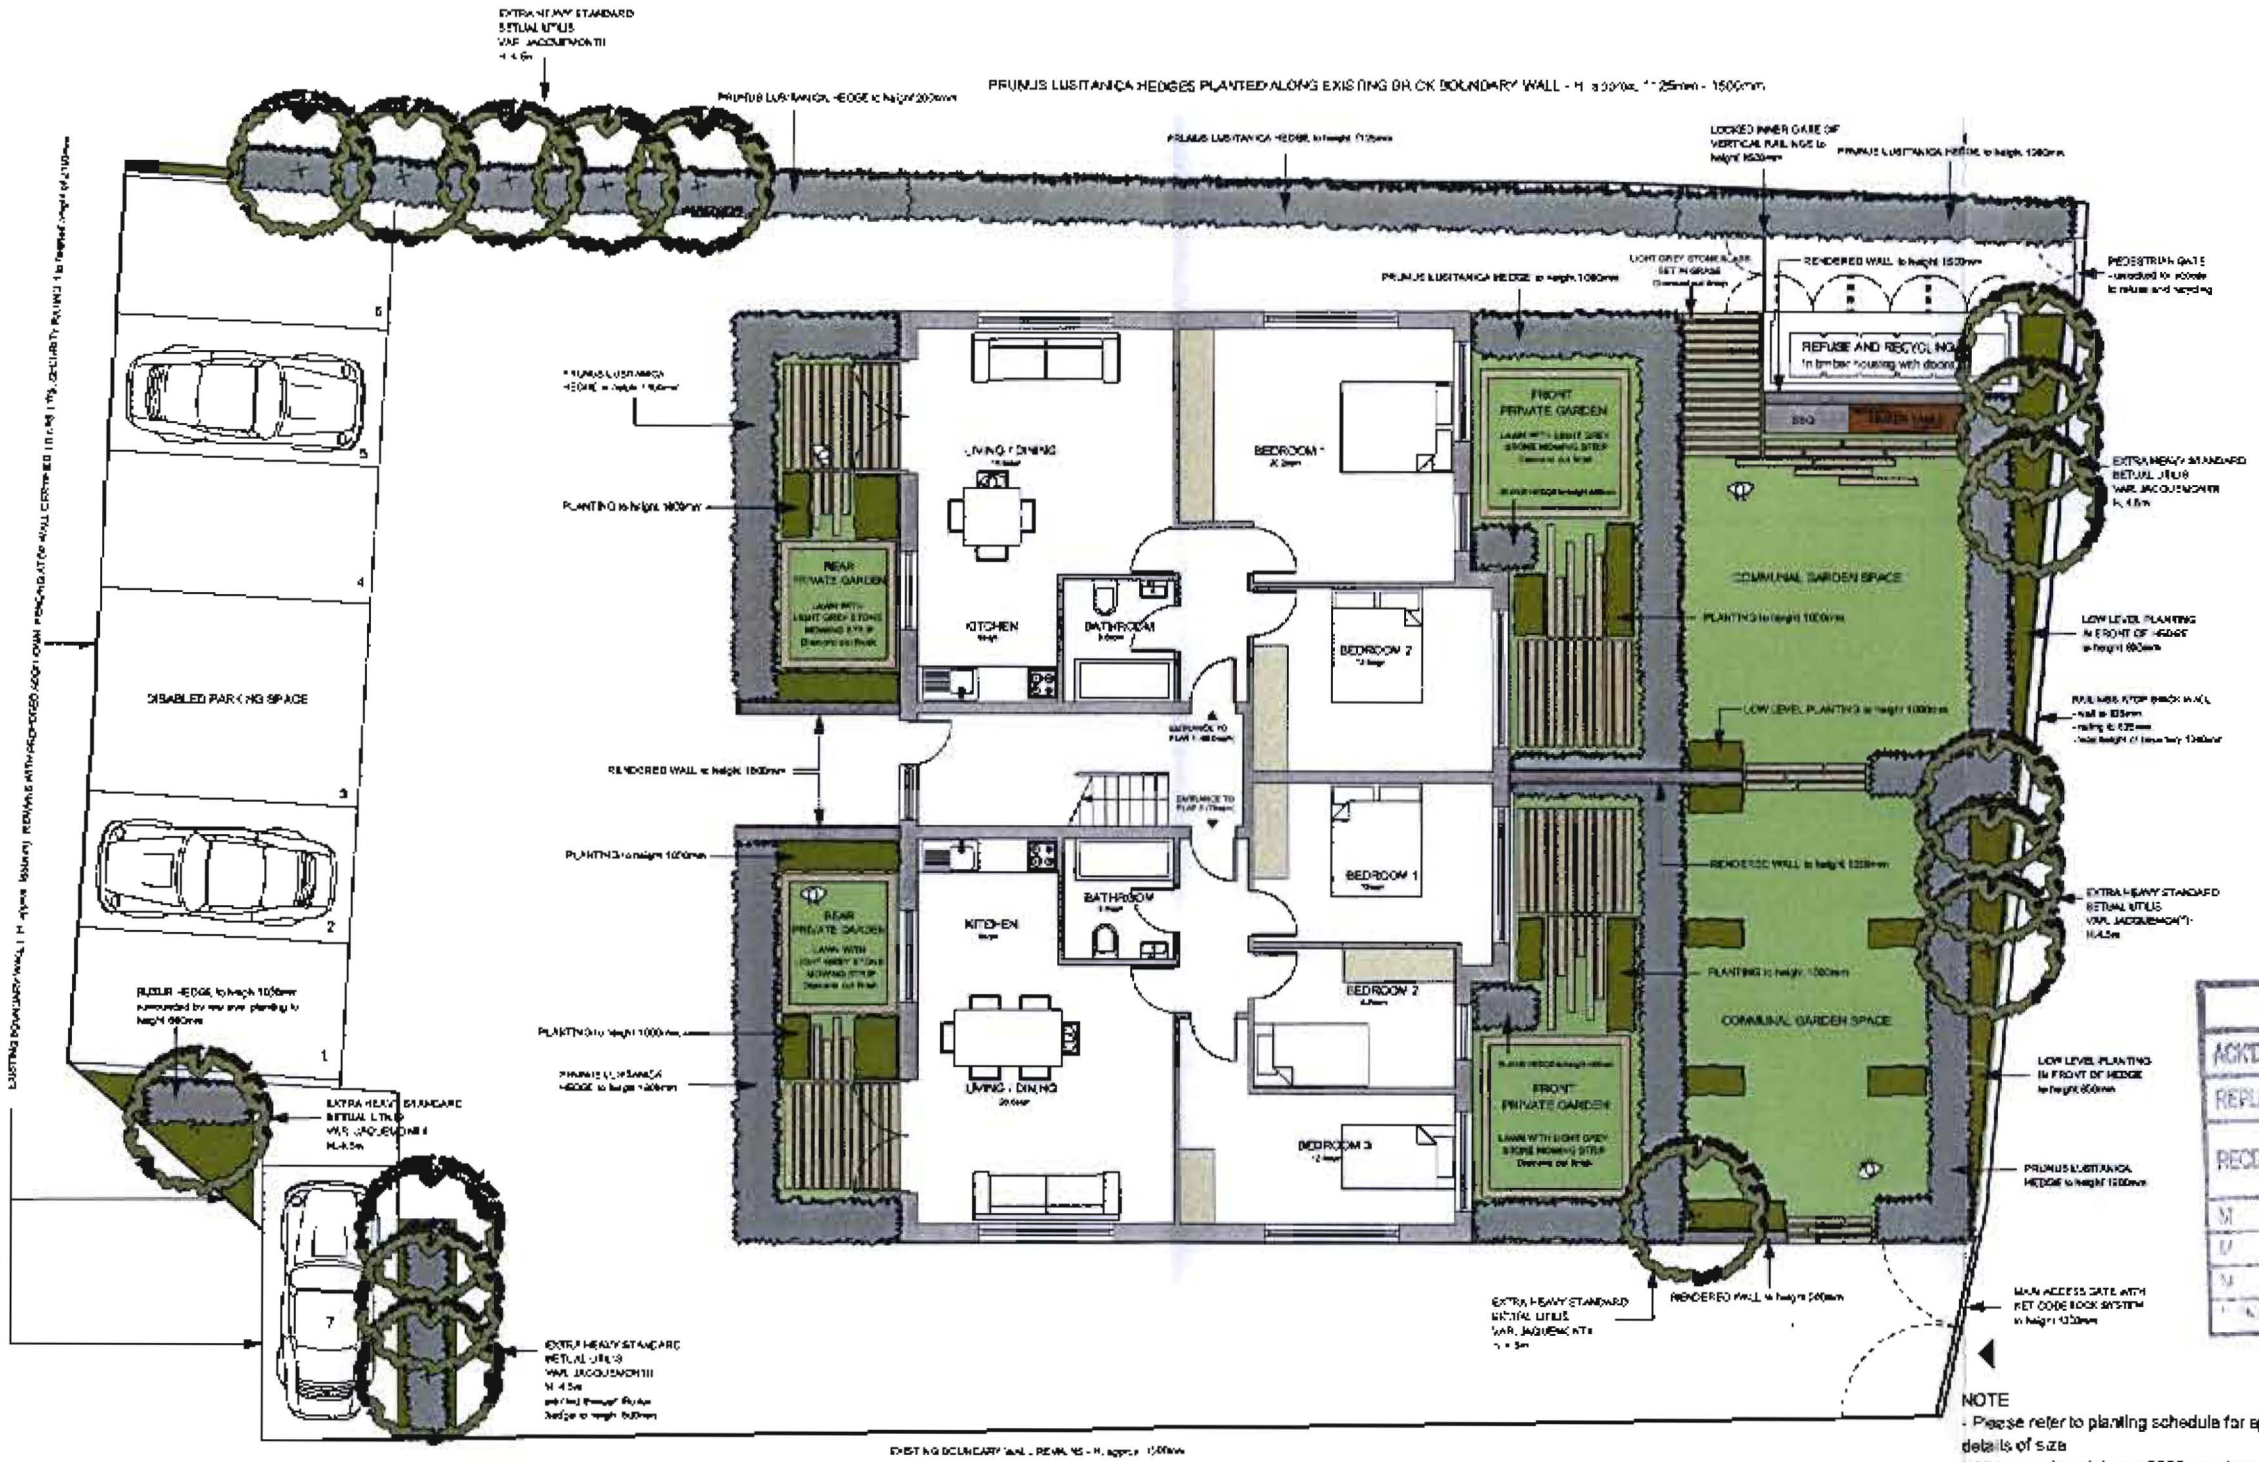

NOTE
- Please refer to planting schedule for species and details of size
- All trees with minimum 2000mm clear stem

PLANNING
ACKD
REPLIED
RECD - 4 JUL 2008

marcus barnett design
landscape and garden design

Project title: Burnage Court