THIS DRAWING IS COPYRIGHT AND MAY NOT BE USED OR REPRODUCED WITHOUT PERMISSION OF ROBERT KNOWLES & CO.

NO DIMENSIONS TO BE SCALED FROM THIS DRAWING.

ALL DETAILS OF EXISTING CONSTRUCTION TO BE VERIFIED BY THE CONTRACTOR PRIOR TO COMMENCEMENT OF ANY WORKS.

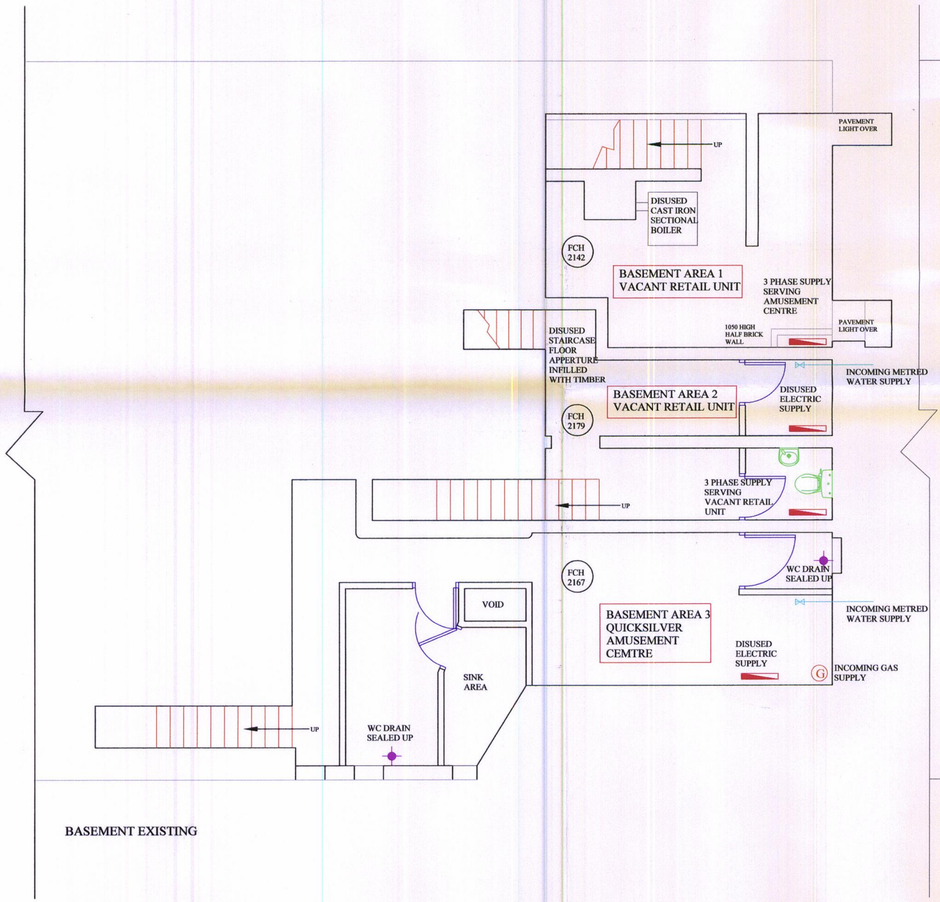

BASEMENT EXISTING

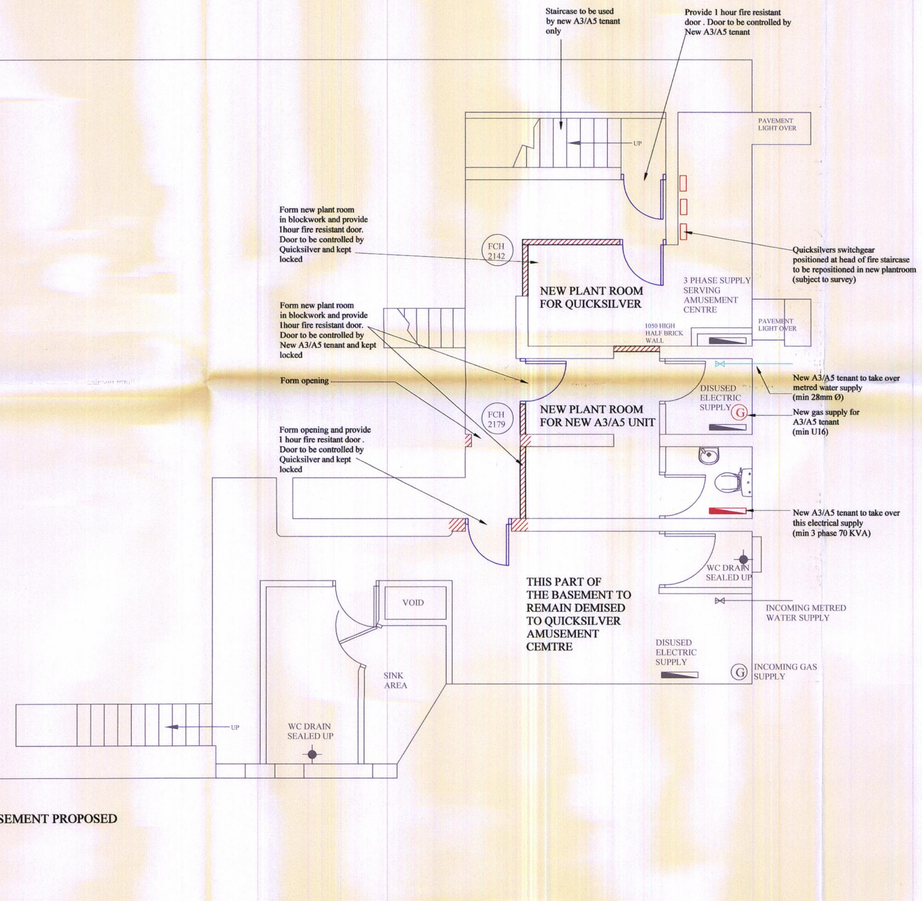

BASEMENT PROPOSED

Notes

1. Before works commence a type 3 asbestos survey will be carried out with a view to removing any asbestos containing materials
2. Emergency lighting to BS 5226
3. Fire alarm to BS5839



Rev	Date	Drawn	Description	Ch'k'd	App'd
0	19.01.10		Original Drawing		

ROBERT KNOWLES & COMPANY
CHARTERED SURVEYORS
PHOENIX HOUSE, 26 REGENT ROAD, ALTRINCHAM, WA14 1RP.
TEL. 0161 928 5671. FAX. 0161 928 9096.
E-MAIL. info@robertknowles.co.uk

Client's Name and Address:

A J DOBKIN ESQ
20 ST., ANN'S SQ
MANCHESTER
M2 7HS

Project Name & Address:

ALTERATIONS TO RETAIL UNIT
466 WILBRAHAM RD
CHORLTON
MANCHESTER
M21 9AS

Job No.:	Dwg. No.:	Date:	Drawn:	Rev:
3056	300/01	19.01.10	rk	"0"

Scale: 1:50 @ A1 — **Sheet No.:** 1 of 1

Drawing Title:
GENERAL ARRANGEMENT BASEMENT AS EXISTING AND PROPOSED