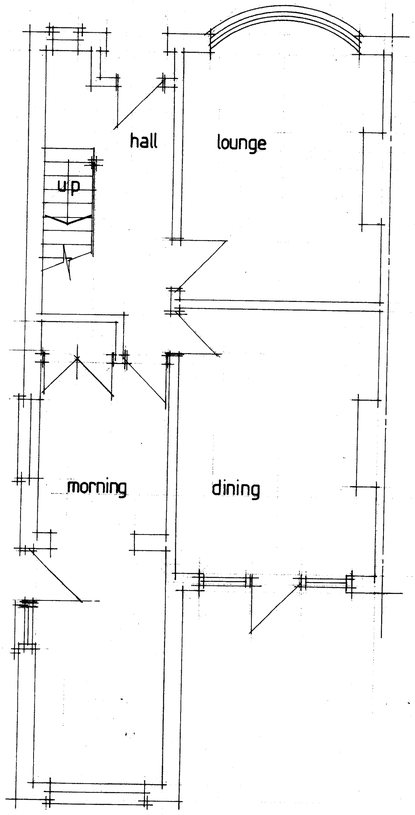

Ground Floor

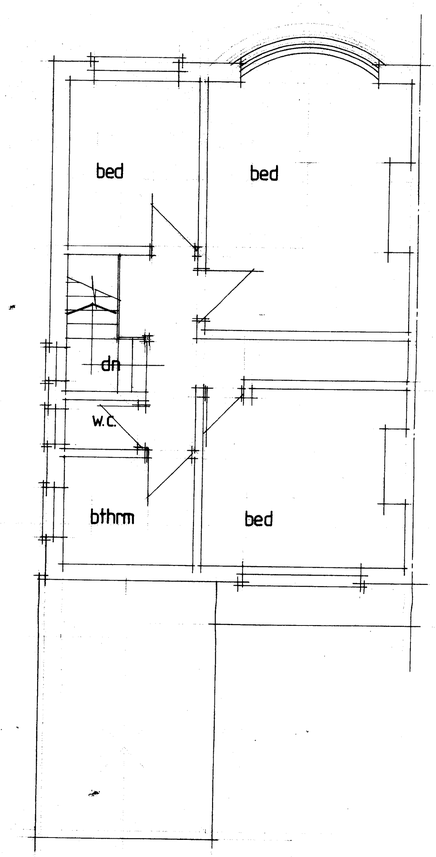

First Floor

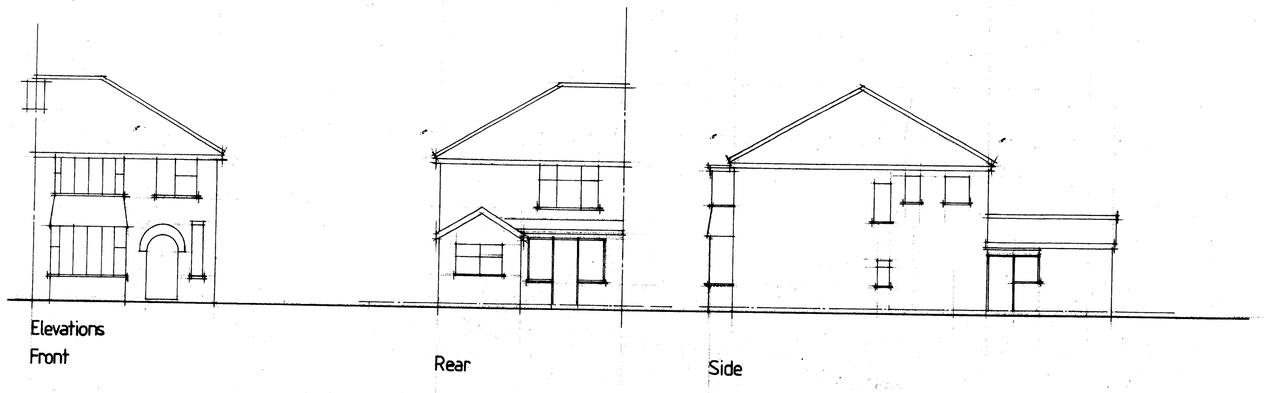

Elevations
Front

Rear

Side

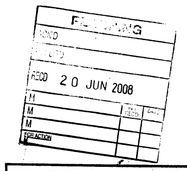

No:	Revision:	Date:	Initial:

ALPHA DESIGN
11 GILDA CRESCENT ROAD ECCLES M30 9AG
TELEPHONE : 061 707 5533

Project:	5 Wyverne Road Chorlton Mcr		
Title:	Floor Layouts and Elevations (extg)		
Scale: 1:50 1:100	Date: Feb 08	Initial: CTW.	
Drg. No:	1		