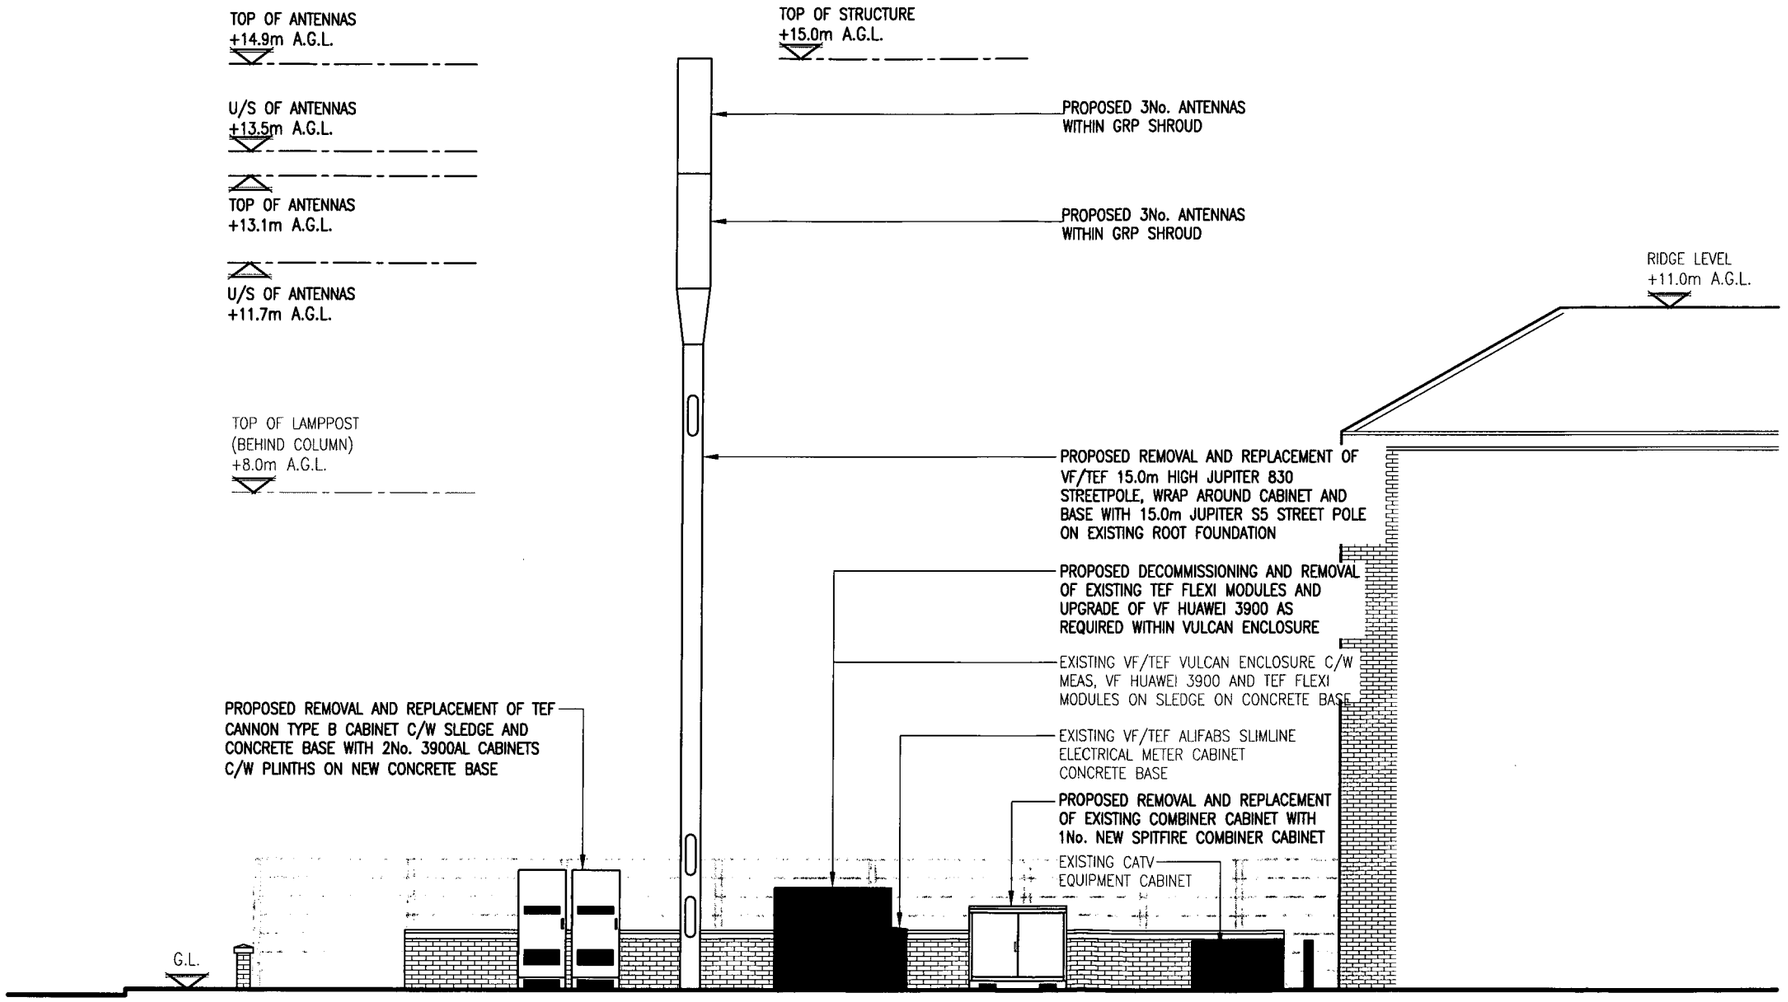


PROPOSED WEST ELEVATION
(1:100)

Notes:
All work undertaken on Highways land to be done in accordance with the new Roads & Street works Act 1991. (c.22)

The proposed column location shown on this drawing is subject to the receipt of Statutory Authority searches, a CAT scan and a trial dig of the proposed column location.
The final column location is to be determined by Mono Consultants based on the above information using the relevant Statutory Authority guidelines

The drawings comply with TEF & Vodafone Non-Standard ICNIRP guidelines.
Designed in accordance with Cornerstone document: CORN/09/006

Notes:
1 ALL DIMENSIONS ARE IN MM UNLESS NOTED OTHERWISE

N.G.R.	E: 385930	N: 401839

REV	MODIFICATION	BY	CH	DATE
A	Issued for Approval	SPD	DS	14.02.13

mono
MONO CONSULTANTS LIMITED
No. 58 Cygnet Court
Timothy's Bridge Road
Stratford-upon-Avon
Warwickshire
CV37 9NW
t. 44 (0)1789 206500
f. 44 (0)1789 206529
www.monoconsultants.com

CTIL

Cell Name	Opt
ROCHDALE ROAD	A

Cell ID No

CTIL	Host	Sharer
(CTIL) 132120	(VF) 74786	(TEF) 039820

Site Address / Contact Details

SW ON ROCHDALE ROAD
ROCHDALE ROAD
HARPURHEY
MANCHESTER
M9 4DS

Drawing Title: PROPOSED SITE ELEVATION

Purpose of issue: PLANNING

Drawing Number: 302

Scale:	Drawn:	Date:	Issue:
As Shown	SPD	14.02.13	A

Checked:	Date:	Approved:	Date:
DS	14.02.13	AB	14.02.13