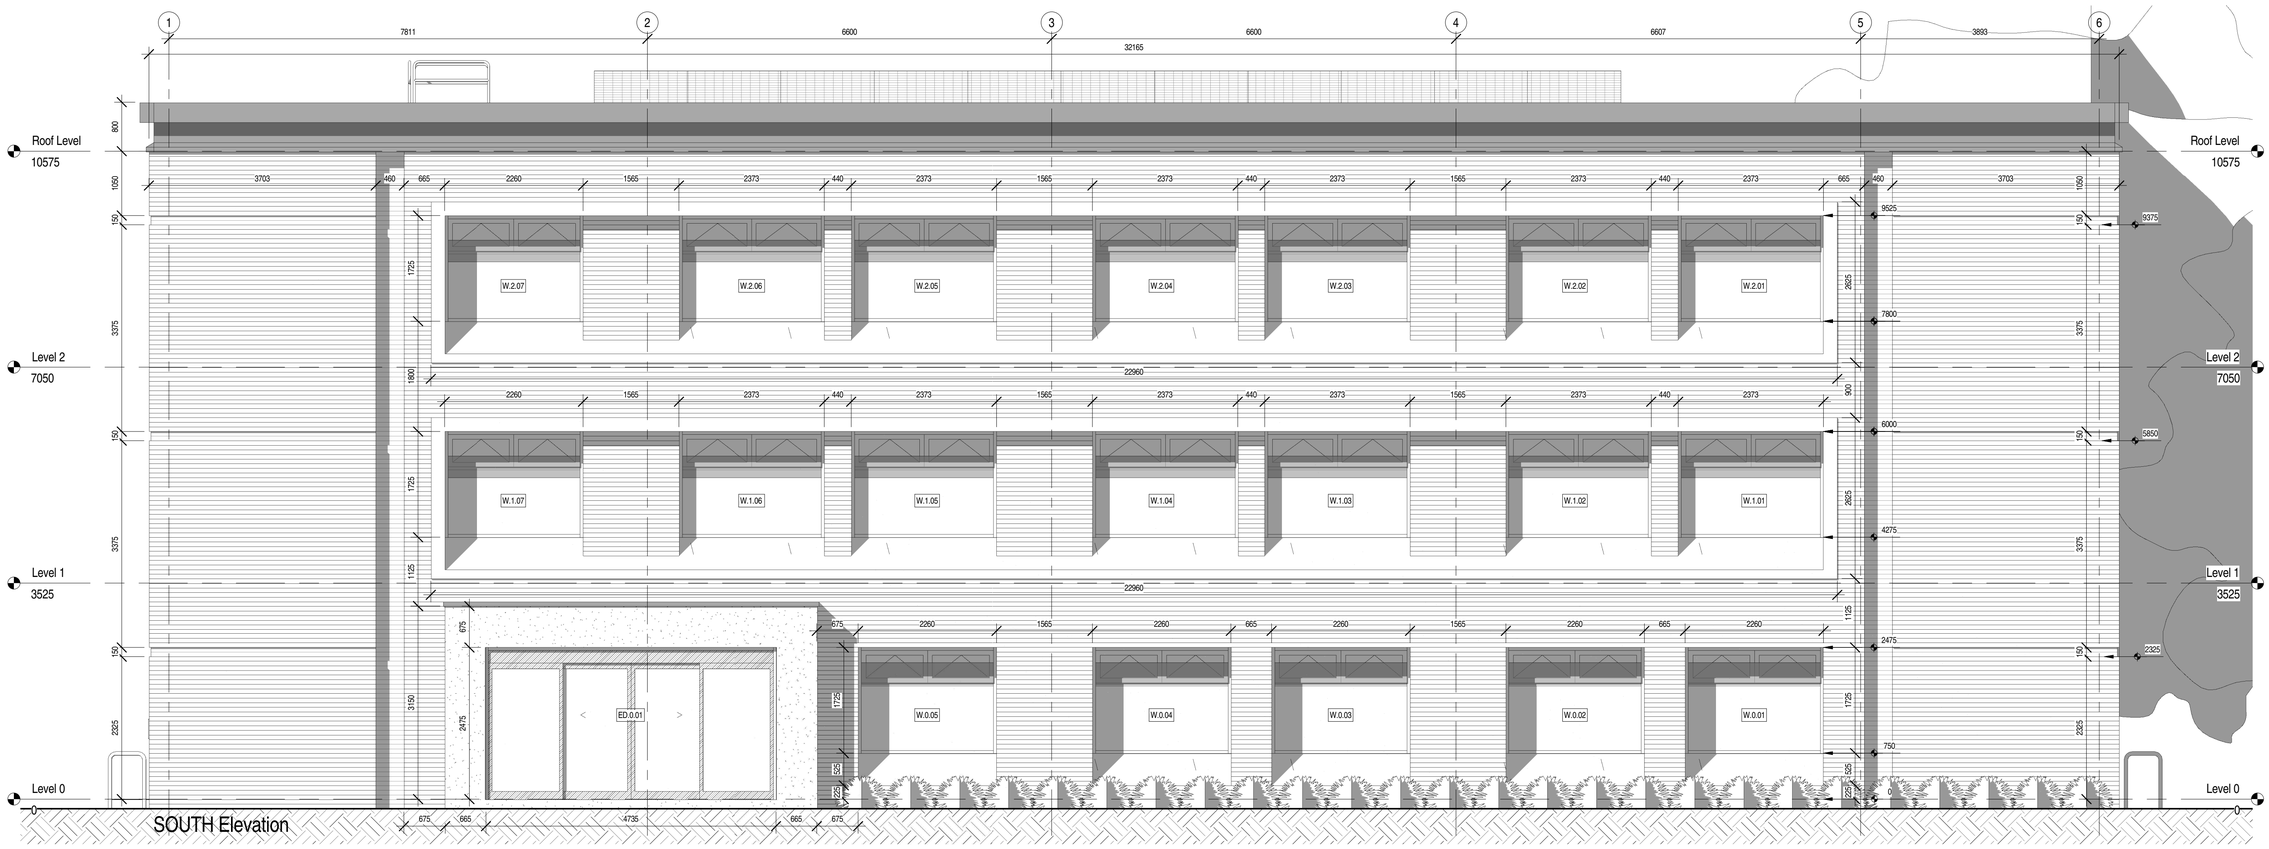



NOTES:

1) UNDER NO CIRCUMSTANCES SHOULD DIMENSIONS BE SCALED FROM THIS DRAWING "IF IN DOUBT ASK"

2) THIS DRAWING IS TO BE READ IN CONJUNCTION WITH ALL OTHER RELEVANT DRAWINGS, ANY DISCREPANCIES, ERRORS OR OMISSIONS TO BE BROUGHT TO THE ATTENTION OF TAYLOR YOUNG.

3) ALL DIMENSIONS TO BE CHECKED BEFORE COMMENCEMENT

4) THIS DRAWING IS THE PROPERTY OF TAYLOR YOUNG AND MUST NOT BE COPIED OR REPRODUCED EITHER IN WHOLE OR IN PART WITHOUT WRITTEN PERMISSION

Drawing originated by: PW

Date: 30/05/13

Rev	Description	Drawn/Reviewd	Date
A	Tender Issue	PW	10/06/13
B	Revised planning application submission drawing illustrating revised building location	dwd	12/09/13

PLANNING

Loreto 6th Form Phase 5

General Arrangement - North & South Elevations

Scale: 1 : 50@ A1
Reviewed by : DD

job	drawing	rev
6232	EL(20)10	B

IBI TaylorYoung
Chadsworth House
Wilmslow Road
Handforth
Cheshire
SK9 3HP

T: 01625 542 200
F: 01625 542 250
E: cosec@tayloryoung.co.uk

Want to find out more?
www.tayloryoung.co.uk

Member of the IBI Group.
www.ibigroup.com

C:\Users\david.dealtry\Documents\6232_Loreto_Central_New_david.dealtry.rvt