

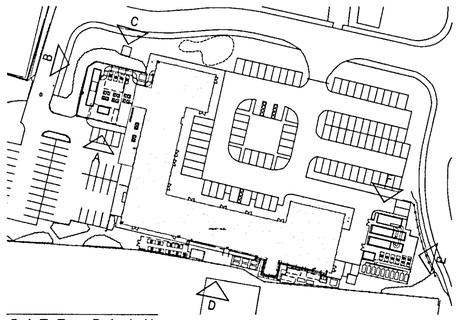



SITE PLAN
1:1000 SCALE

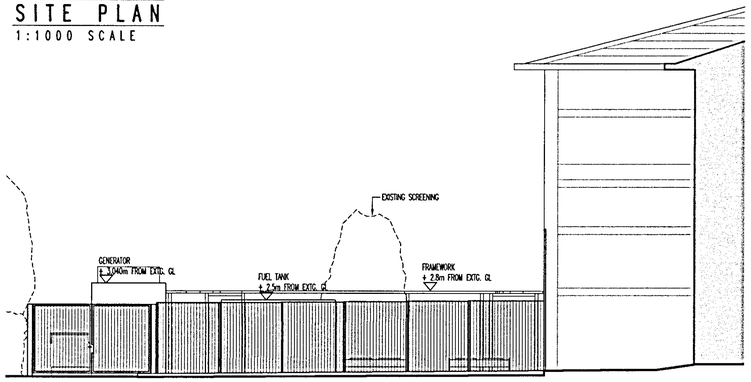

ELEVATION A
PROPOSED

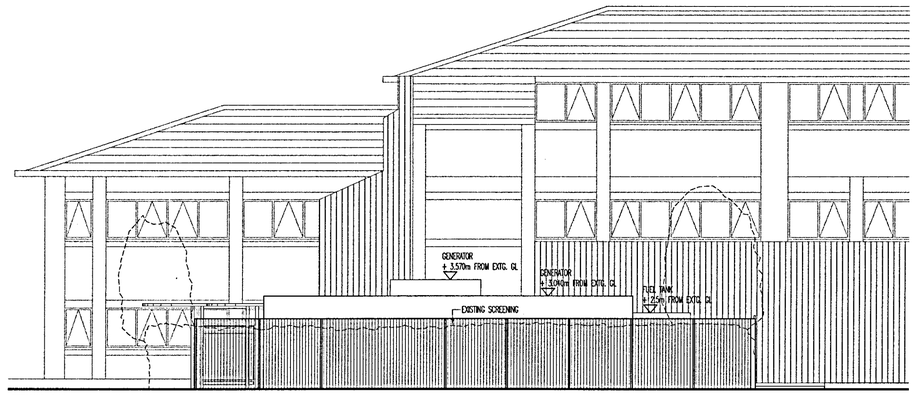

ELEVATION B
PROPOSED

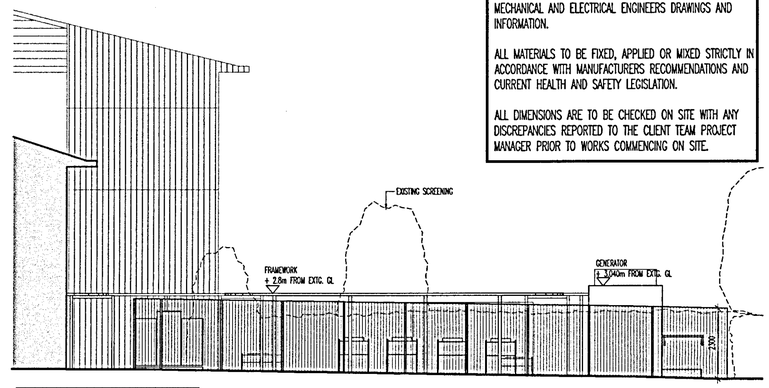

ELEVATION C
PROPOSED

GENERAL NOTES

THIS DRAWING HAS BEEN DRAWN INLINE WITH GREEN BUILDING DESIGN CONSULTANTS DRAWING 4605/WD/212

THIS DRAWING HAS BEEN BASED ON THE TOPOGRAPHICAL SURVEY PROVIDED BY SUBSCAN

THIS DRAWING IS TO BE USED FOR TENDER PURPOSES ONLY

THIS DRAWING IS SUBJECT TO PLANNING APPROVAL


THIS DRAWING MUST READ IN CONJUNCTION WITH ALL OTHER ARCHITECTS DRAWINGS.

THIS DRAWING MUST READ IN CONJUNCTION WITH THE STRUCTURAL ENGINEERS DRAWINGS AND INFORMATION.

THIS DRAWING MUST READ IN CONJUNCTION WITH THE MECHANICAL AND ELECTRICAL ENGINEERS DRAWINGS AND INFORMATION.

ALL MATERIALS TO BE FIXED, APPLIED OR MIXED STRICTLY IN ACCORDANCE WITH MANUFACTURERS RECOMMENDATIONS AND CURRENT HEALTH AND SAFETY LEGISLATION.


ALL DIMENSIONS ARE TO BE CHECKED ON SITE WITH ANY DISCREPANCIES REPORTED TO THE CLIENT TEAM PROJECT MANAGER PRIOR TO WORKS COMMENCING ON SITE.

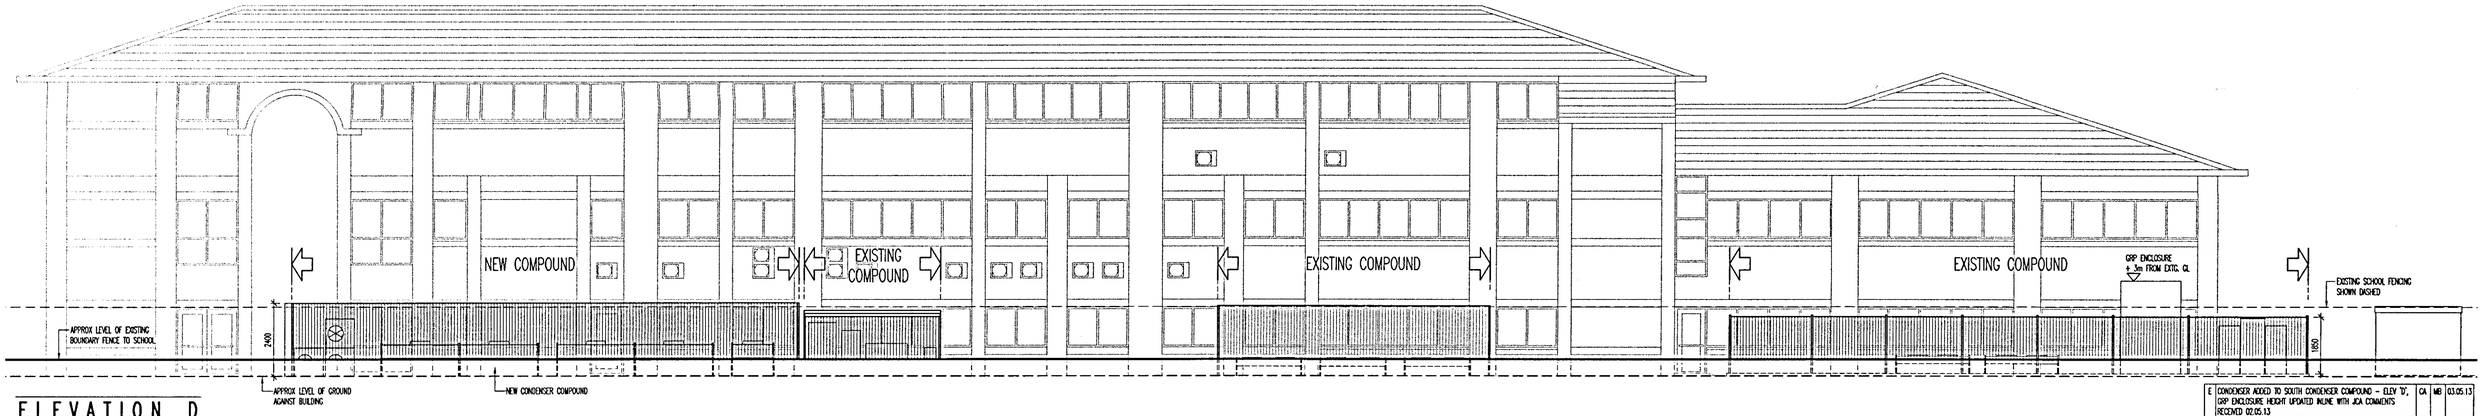


ELEVATION D
PROPOSED

rev	description	drawn/auth	date
E	CONDENSER ADDED TO SOUTH CONDENSER COMPOUND – ELEV 'D', GRP ENCLOSURE HEIGHT UPDATED INLINE WITH JCA COMMENTS RECEIVED 02.05.13	CA / MB	03.05.13
D	GENERATORS & CONDENSER UNITS UPDATED INLINE WITH JCA ENGINEERING DRAWING NO. S-M1.02 REV. 0 – DATED 18.03.13	CA / MB	22.04.13

DO NOT SCALE OFF THIS DRAWING
© LEACH RHODES WALKER 2001

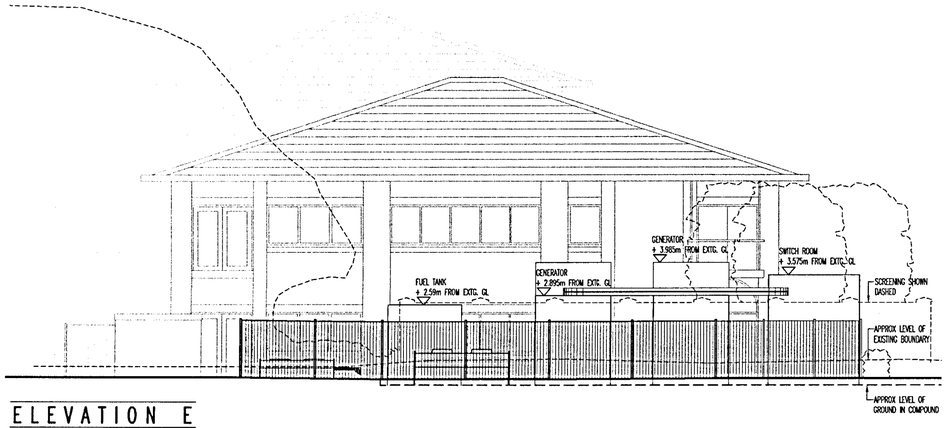

ELEVATION E
PROPOSED

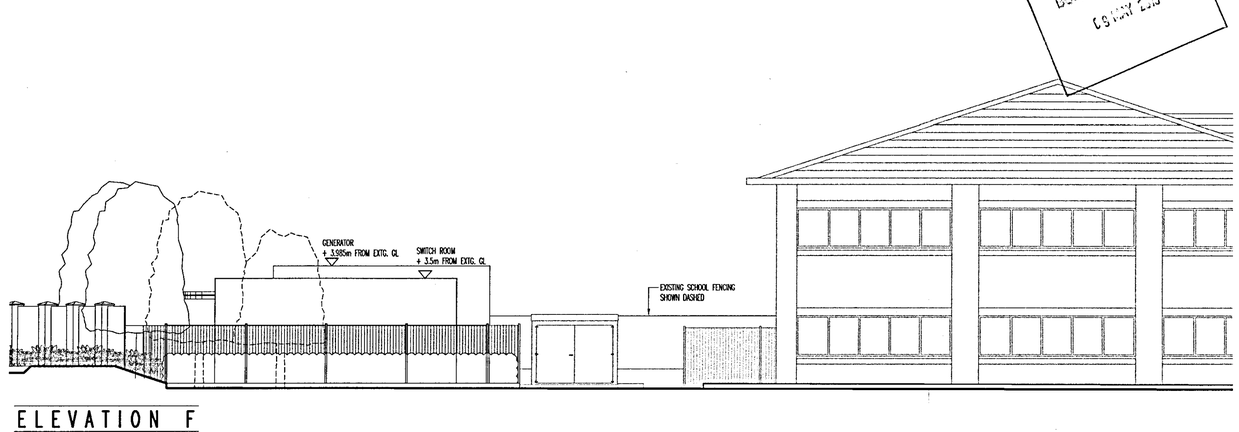

ELEVATION F
PROPOSED

PLANNING
BUILDING CONTROL
09 MAY 2013

LEACH RHODES WALKER
ARCHITECTS

client
TELECITY

project
PROJECT BROWN
SYNERGY HOUSE

project no	drawing no	rev
7199	L(20)04	E

description -
PROPOSED ELEVATIONS TO PLANT COMPOUNDS

scale	date drawn	drawn by	authorised by
1:100 @A1	09.07.12	CA	MB

purpose of issue
planning ○ building regs ○ tender ○ comment ○ approval ○ construction ○

LEACH RHODES WALKER
Riverside Manchester M3 5AA
t: +44 (0) 161 833 0211 f: +44 (0) 161 832 7757
e: info@lrw.co.uk www.lrw.co.uk