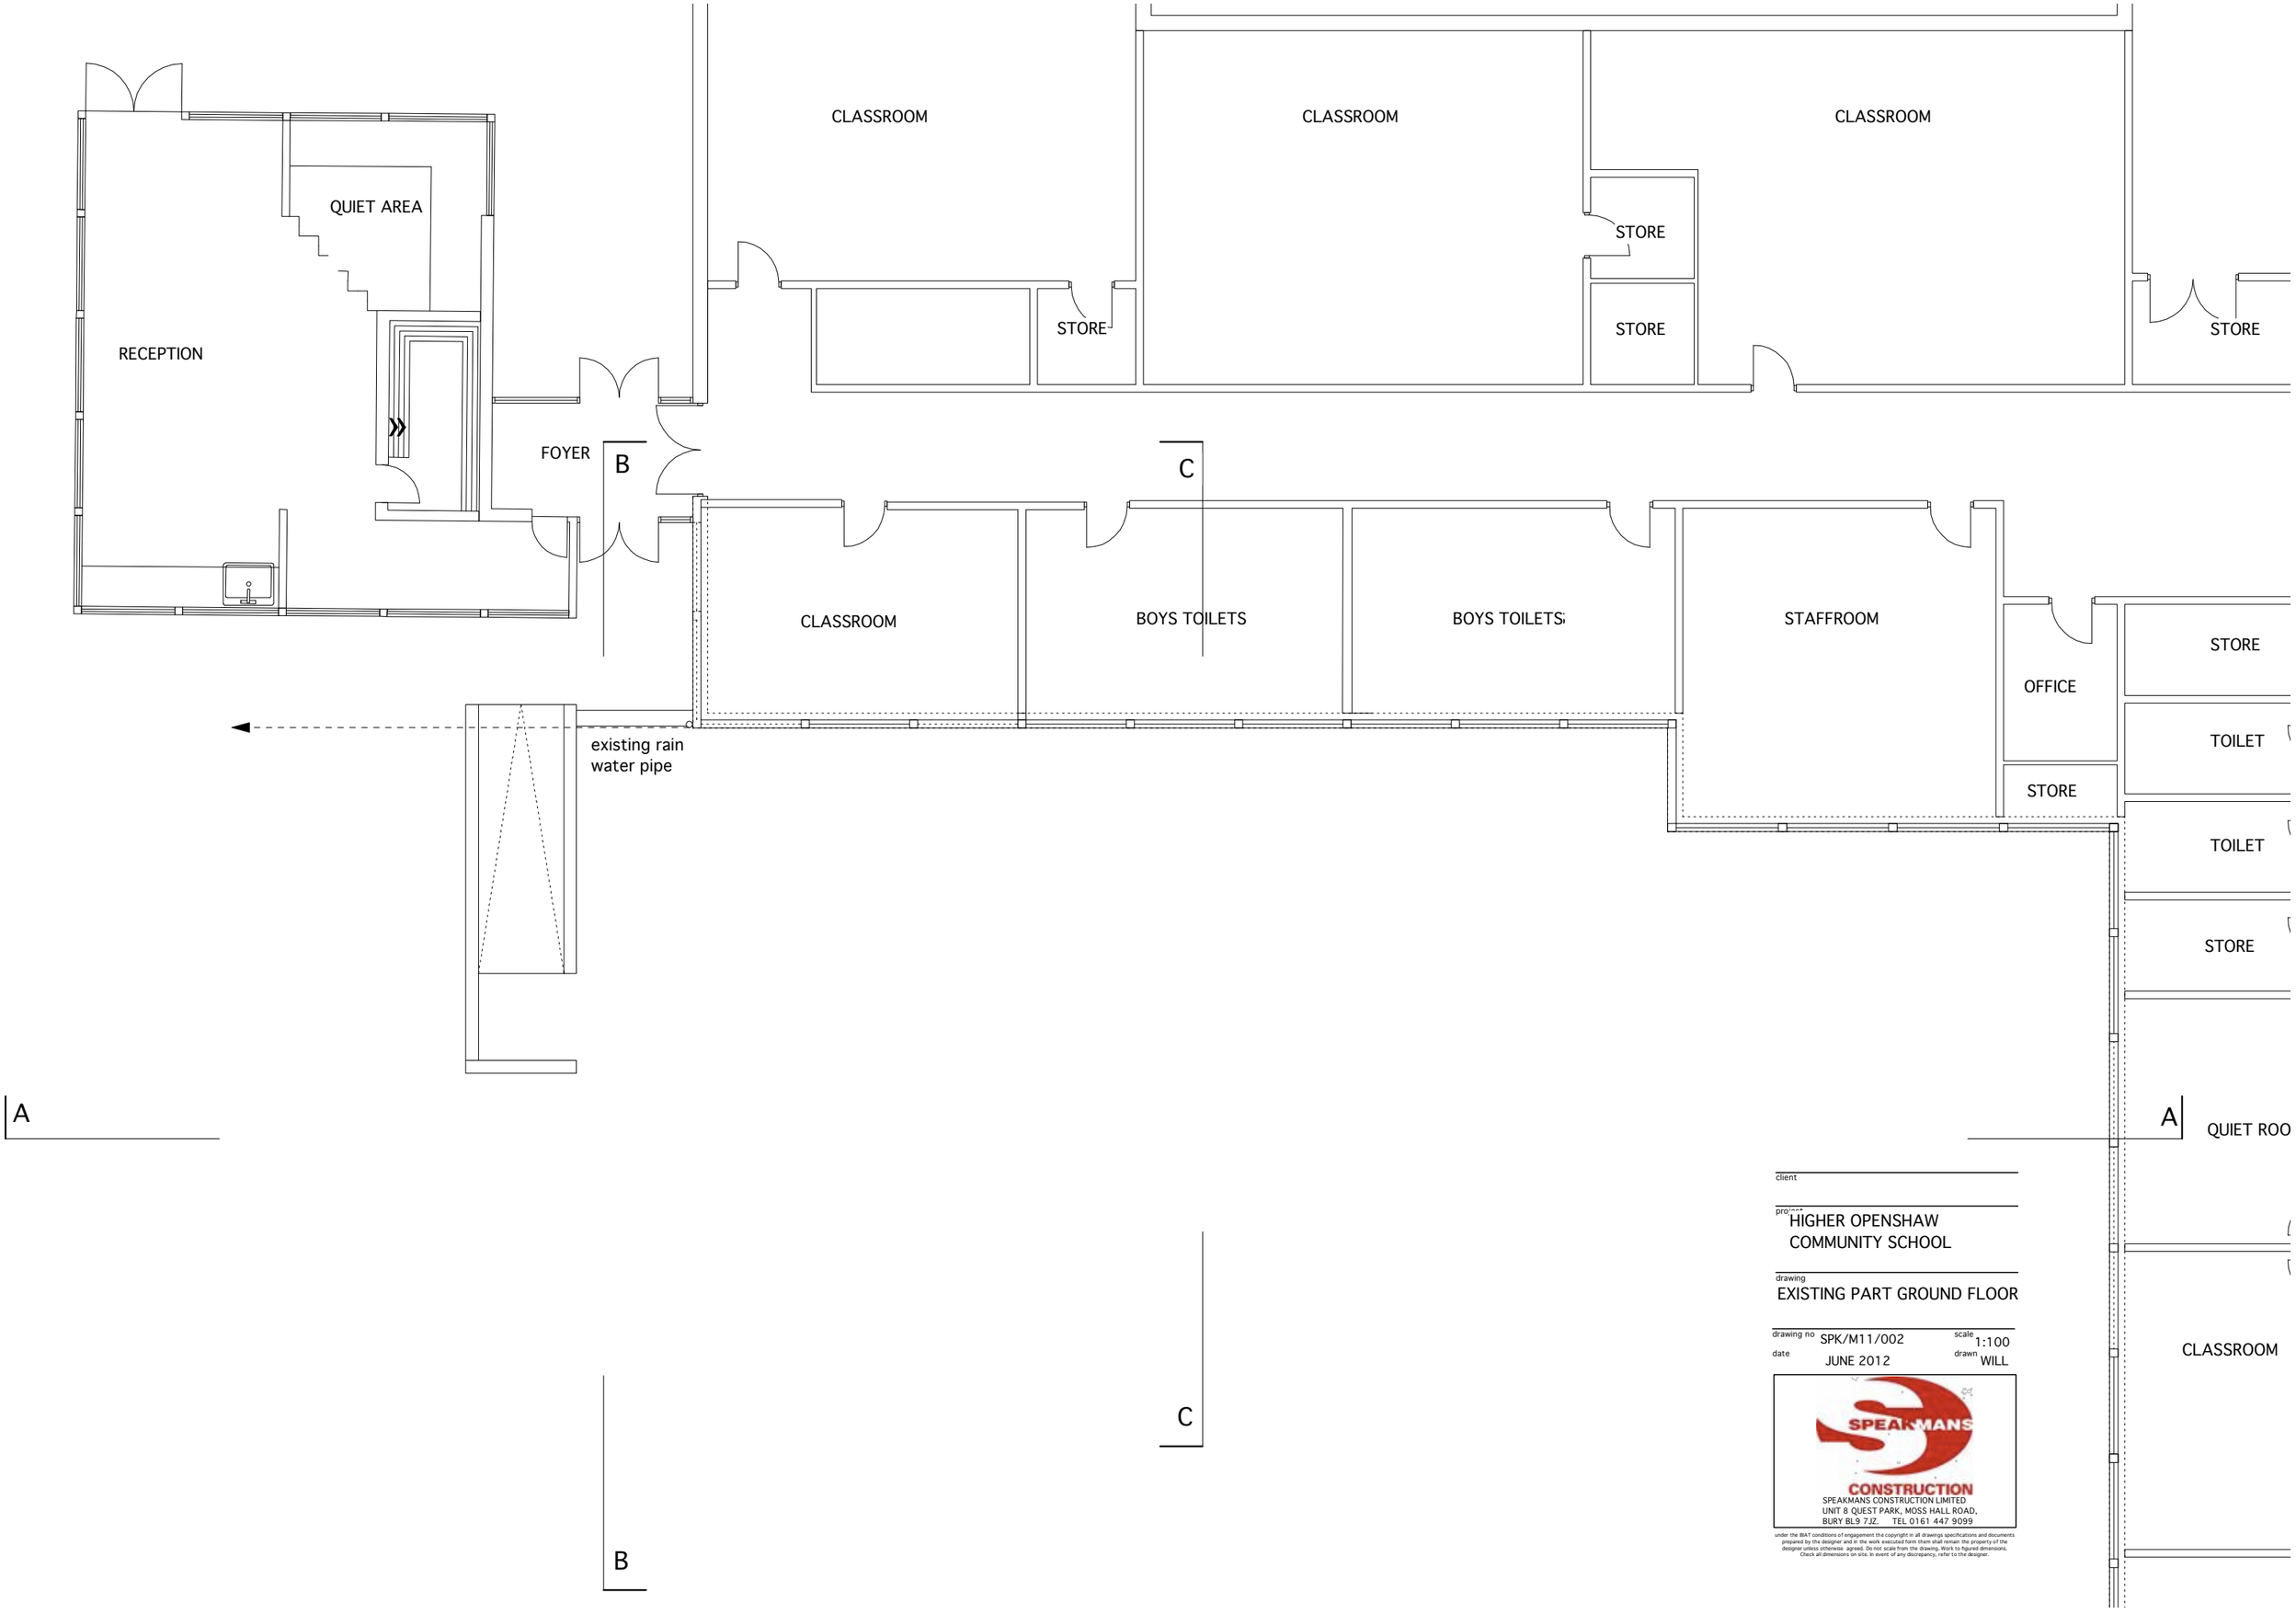

client

project
HIGHER OPENSHAW
COMMUNITY SCHOOL

drawing
EXISTING PART GROUND FLOOR

drawing no SPK/M11/002
scale 1:100
date JUNE 2012
drawn WILL

SPEAKMANS CONSTRUCTION
SPEAKMANS CONSTRUCTION LIMITED
UNIT 8 QUEST PARK, MOSS HALL ROAD,
BURY BL9 7JZ. TEL 0161 447 9099

under the RIAT conditions of engagement the copyright in all drawings specifications and documents prepared by the designer and in the work executed form them shall remain the property of the designer unless otherwise agreed. Do not scale from the drawing. Work to figured dimensions. Check all dimensions on site. In event of any discrepancy, refer to the designer.