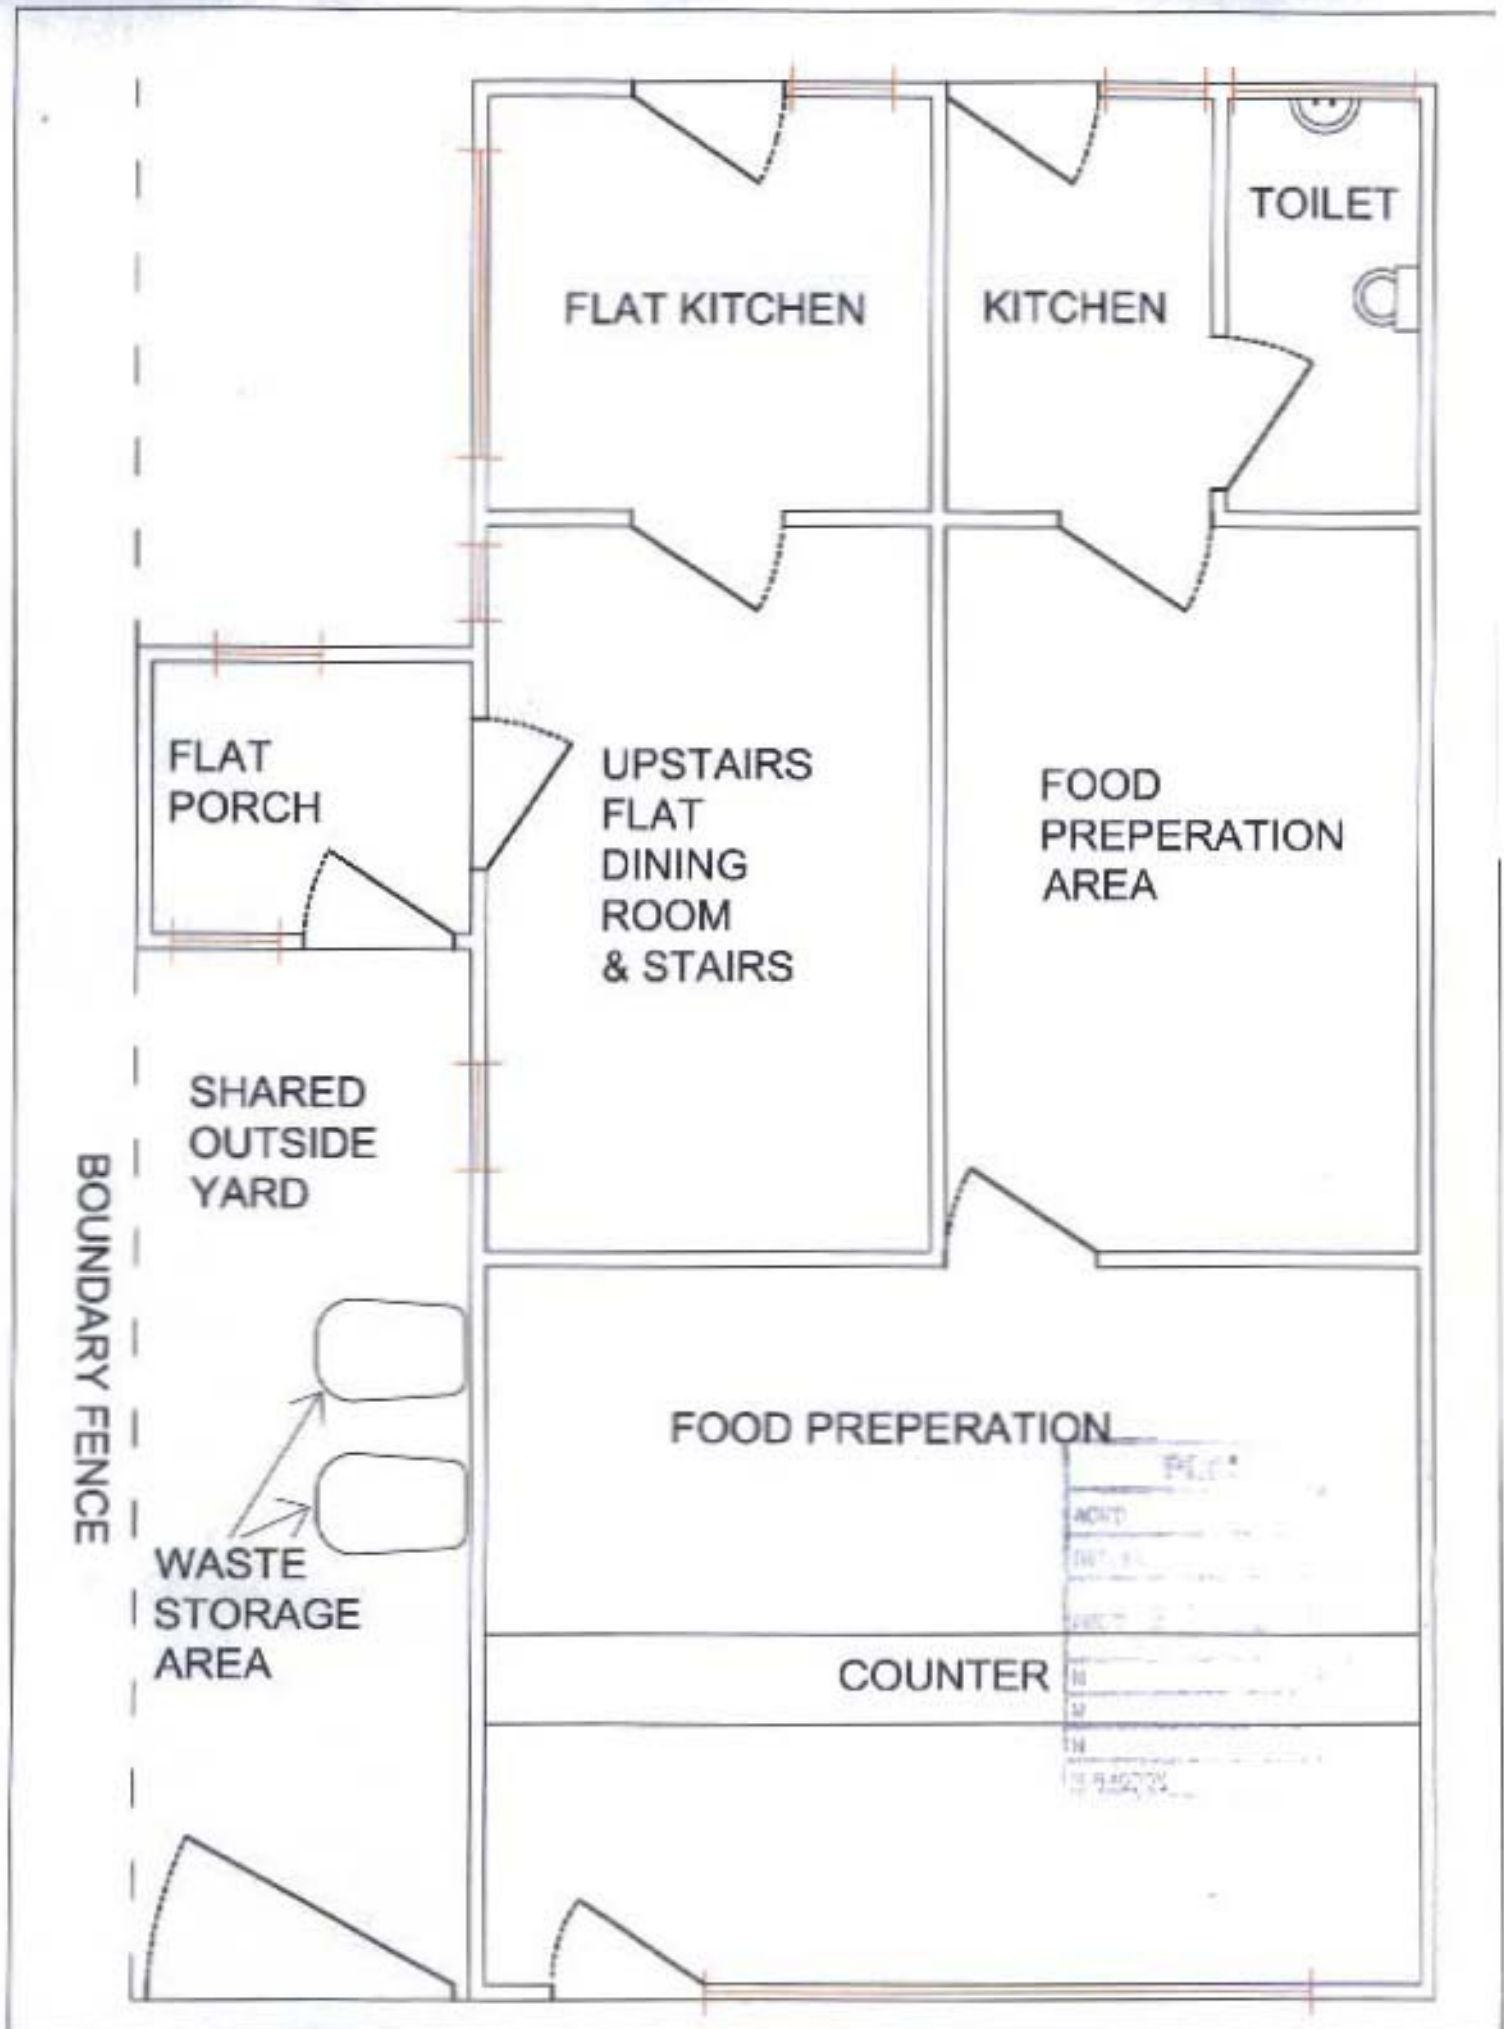

PROPOSED FLOOR PLAN | SCALE1:50

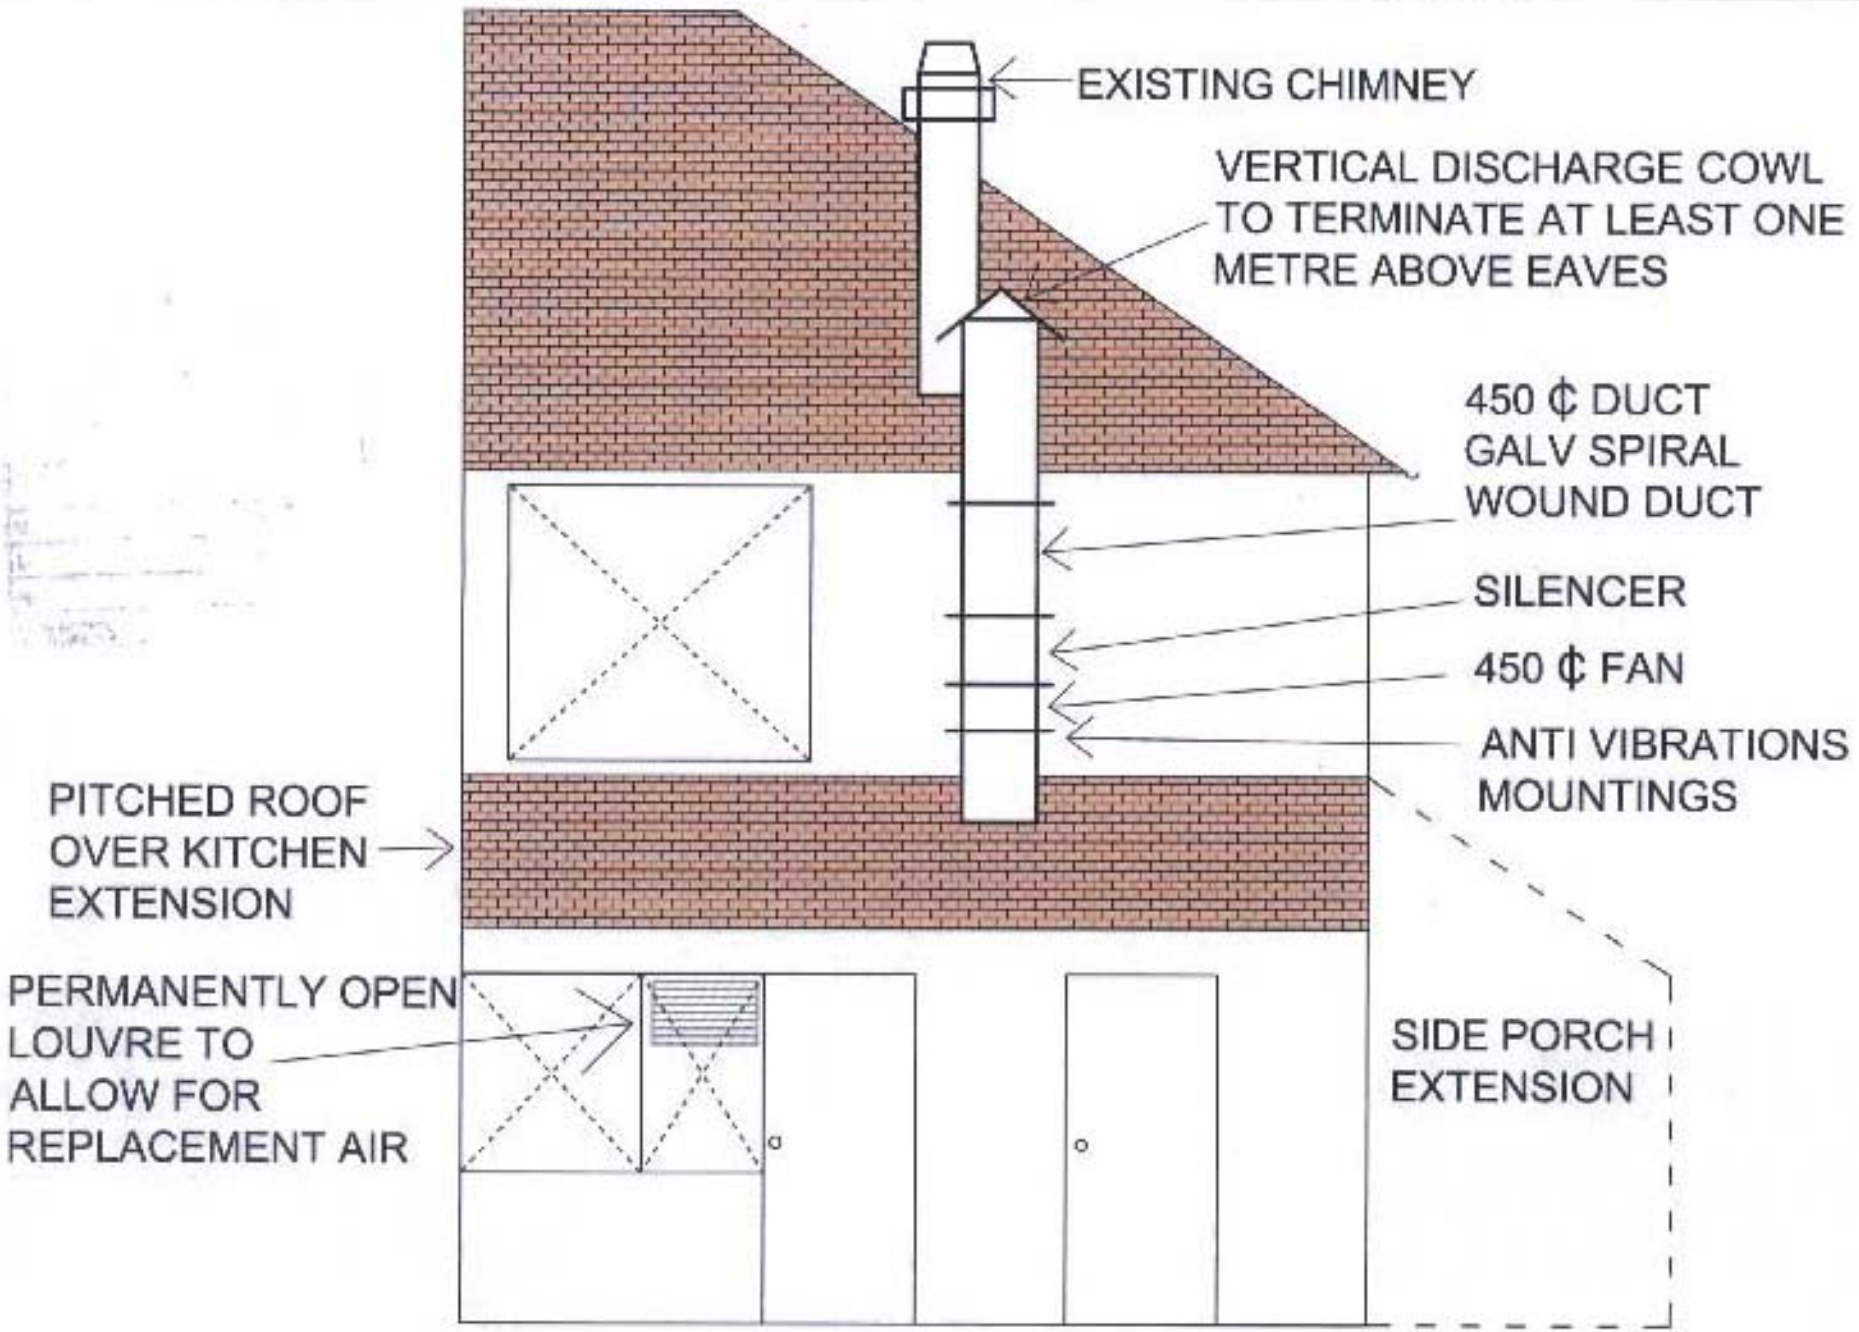

REAR ELEVATION SHOWING PROPOSED FLUE DUCT | SCALE1:50