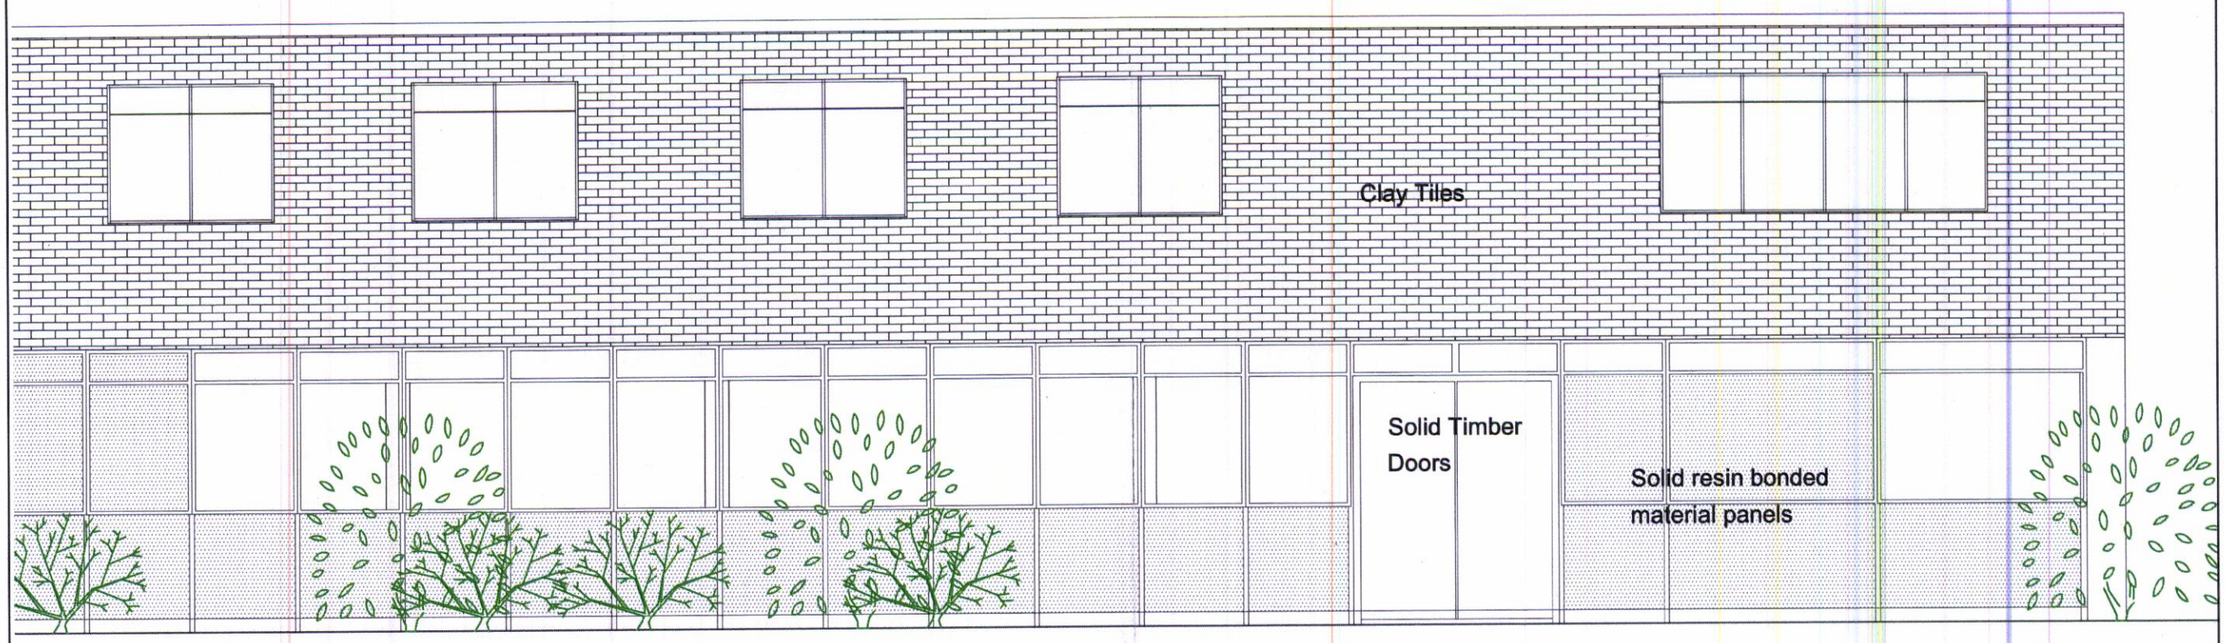

South West Elevation



North East Elevation

Existing Part Elevations
1:50

PLANNING
ACK'D
REPLIED
REC'D 11 NOV 2009
INIT REC'D DATE
M
M
FOR ACTION
M

Rev	Description	Date	by	chkd

Corporate Technical Services Group
Heron House
Manchester
M2 5LE

Westwood Child Guidance Building
Westwood St, Moss Side, M14 4PH

JOB TITLE
Sure Start Temporary Accommodation

DRAWING TITLE
Existing part elevations

COMPUTER FILE	DATE	SCALE	DRAWN	CHECKED
	22.09.09	1:50	Mike Williamson	

JOB NO.	DRAWING NO.	REVISION
EY/ 37025	03	-