

REVISIONS

A	10/11/08	RJM	-


Additional windows added in accordance with Planning requirements.

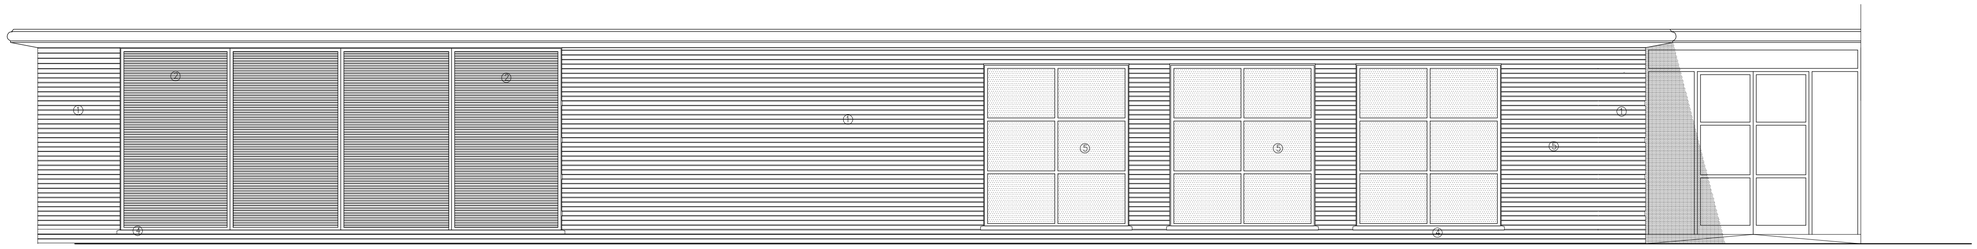

WEST ELEVATION 1:50

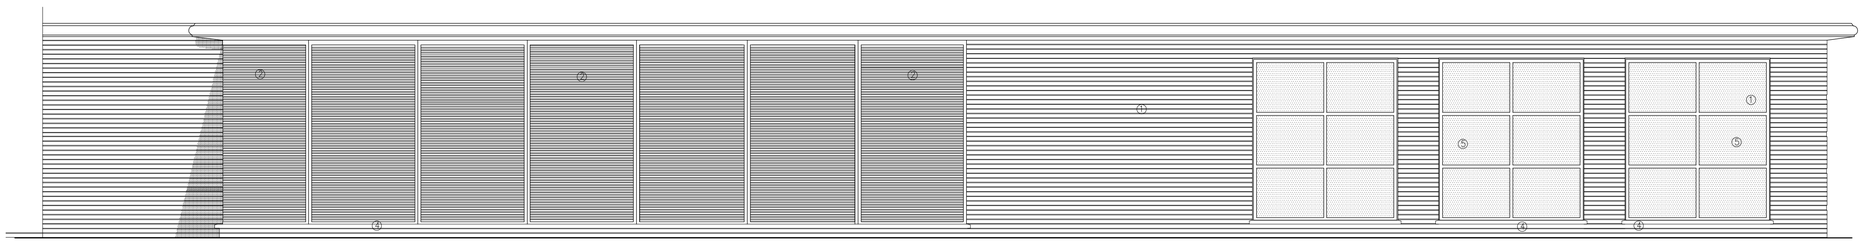

EAST ELEVATION 1:50

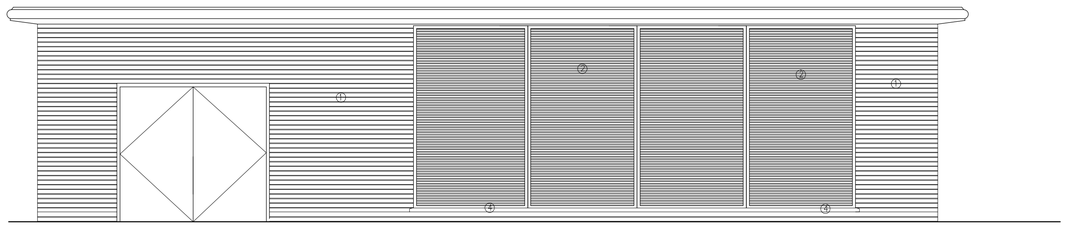

NORTH ELEVATION 1:50

Key to Materials

① Westwood Red Smooth brick in half-lap stretcher bond with coloured mortar to match bricks. Every 8th course to be recessed by 10mm.

② Kawneer ACS51W window system with louvres in lieu of glazing. Louvres to be 100mm with 50% open area & bird mesh incorporated. Powdercoated in RAL 9006.

③ Aerofoil eaves detail – in polyester powdercoated aluminium – RAL to match existing building.

④ Precast concrete cill to match profile / colour on existing building.

⑤ Kawneer ACS51W window system powdercoated in RAL 9006 with grey ceramic backed glass to match.



For Planning

DLA ARCHITECTURE

2 The Malt House | Deva Centre | Trinity Way
MANCHESTER | M3 7BD
Tel : 0161 834 4550 | Fax : 0161 834 4551
Email : info@dla-architecture.co.uk I www.dla-architecture.co.uk

PROJECT
BOWFELL PROJECT
SCHEME 2

TITLE
ELEVATIONS

SCALE	DATE
1:50	24/10/08
DRAWN BY	REVIEWED
RJM	-
DRAWING NO	REVISION
2008-110/211	A

DWG PATH
T:\2008\2008-110\DLA\Autocad\Dwgs\211