DRAWING NUMBER
F218-001

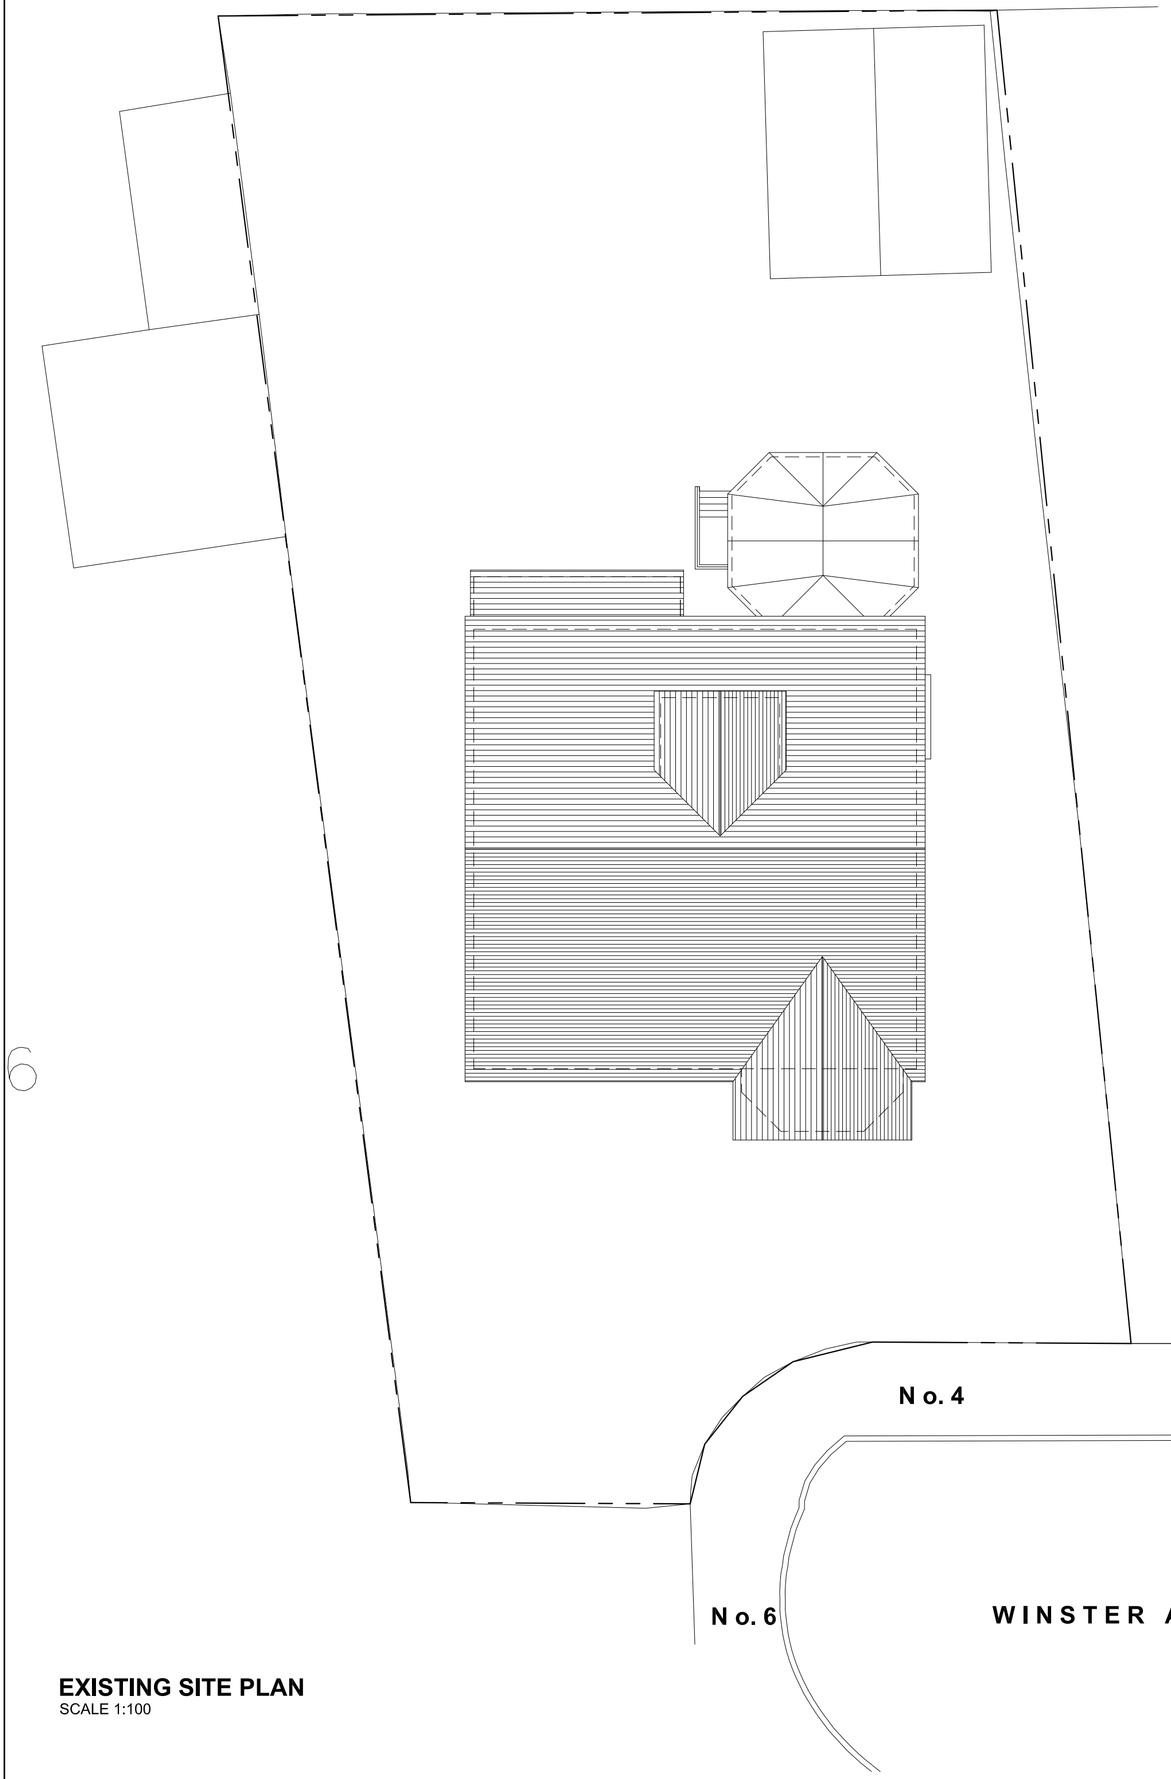

EXISTING SITE PLAN
SCALE 1:100

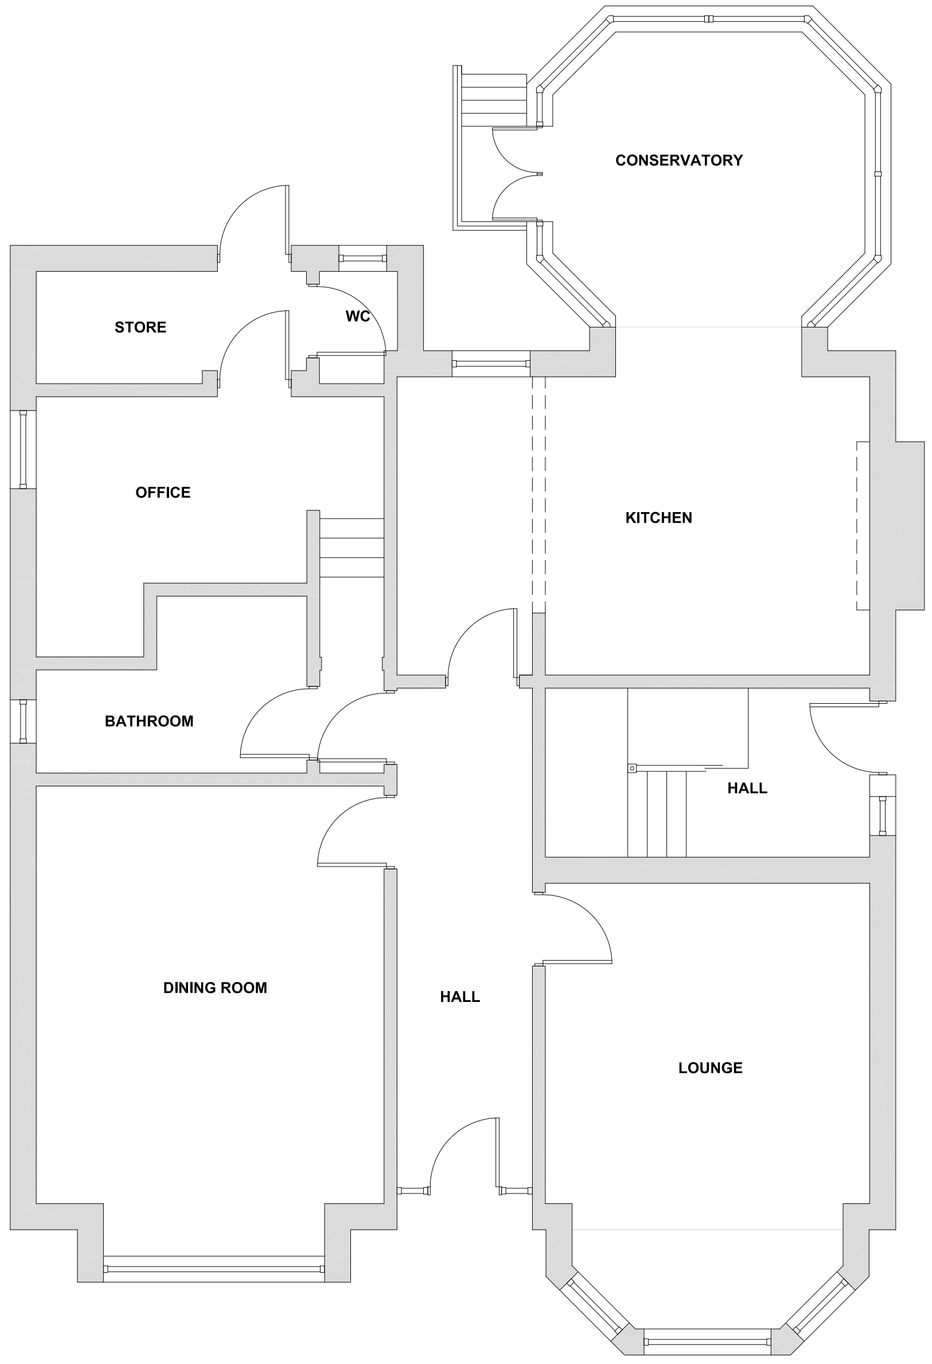

EXISTING GROUND FLOOR PLAN
SCALE 1:50



LOCATION PLAN
SCALE 1:1250

REV.	DATE	DESCRIPTION	DRN	CHK.
O	19.08.12	ISSUED FOR PLANNING	CB	GB

CLIENT
MR & MRS MUNRO

PROJECT
4 WINSTER AVE
WEST DIDSBURY, MANCHESTER
M20 2YG

TITLE
PROPOSED EXTENSION
EXISTING SITE, LOCATION &
FLOOR PLANS

SCALE	DRAWN BY
AS SHOWN	CB

DRAWING NUMBER	REV.
F218-001	O