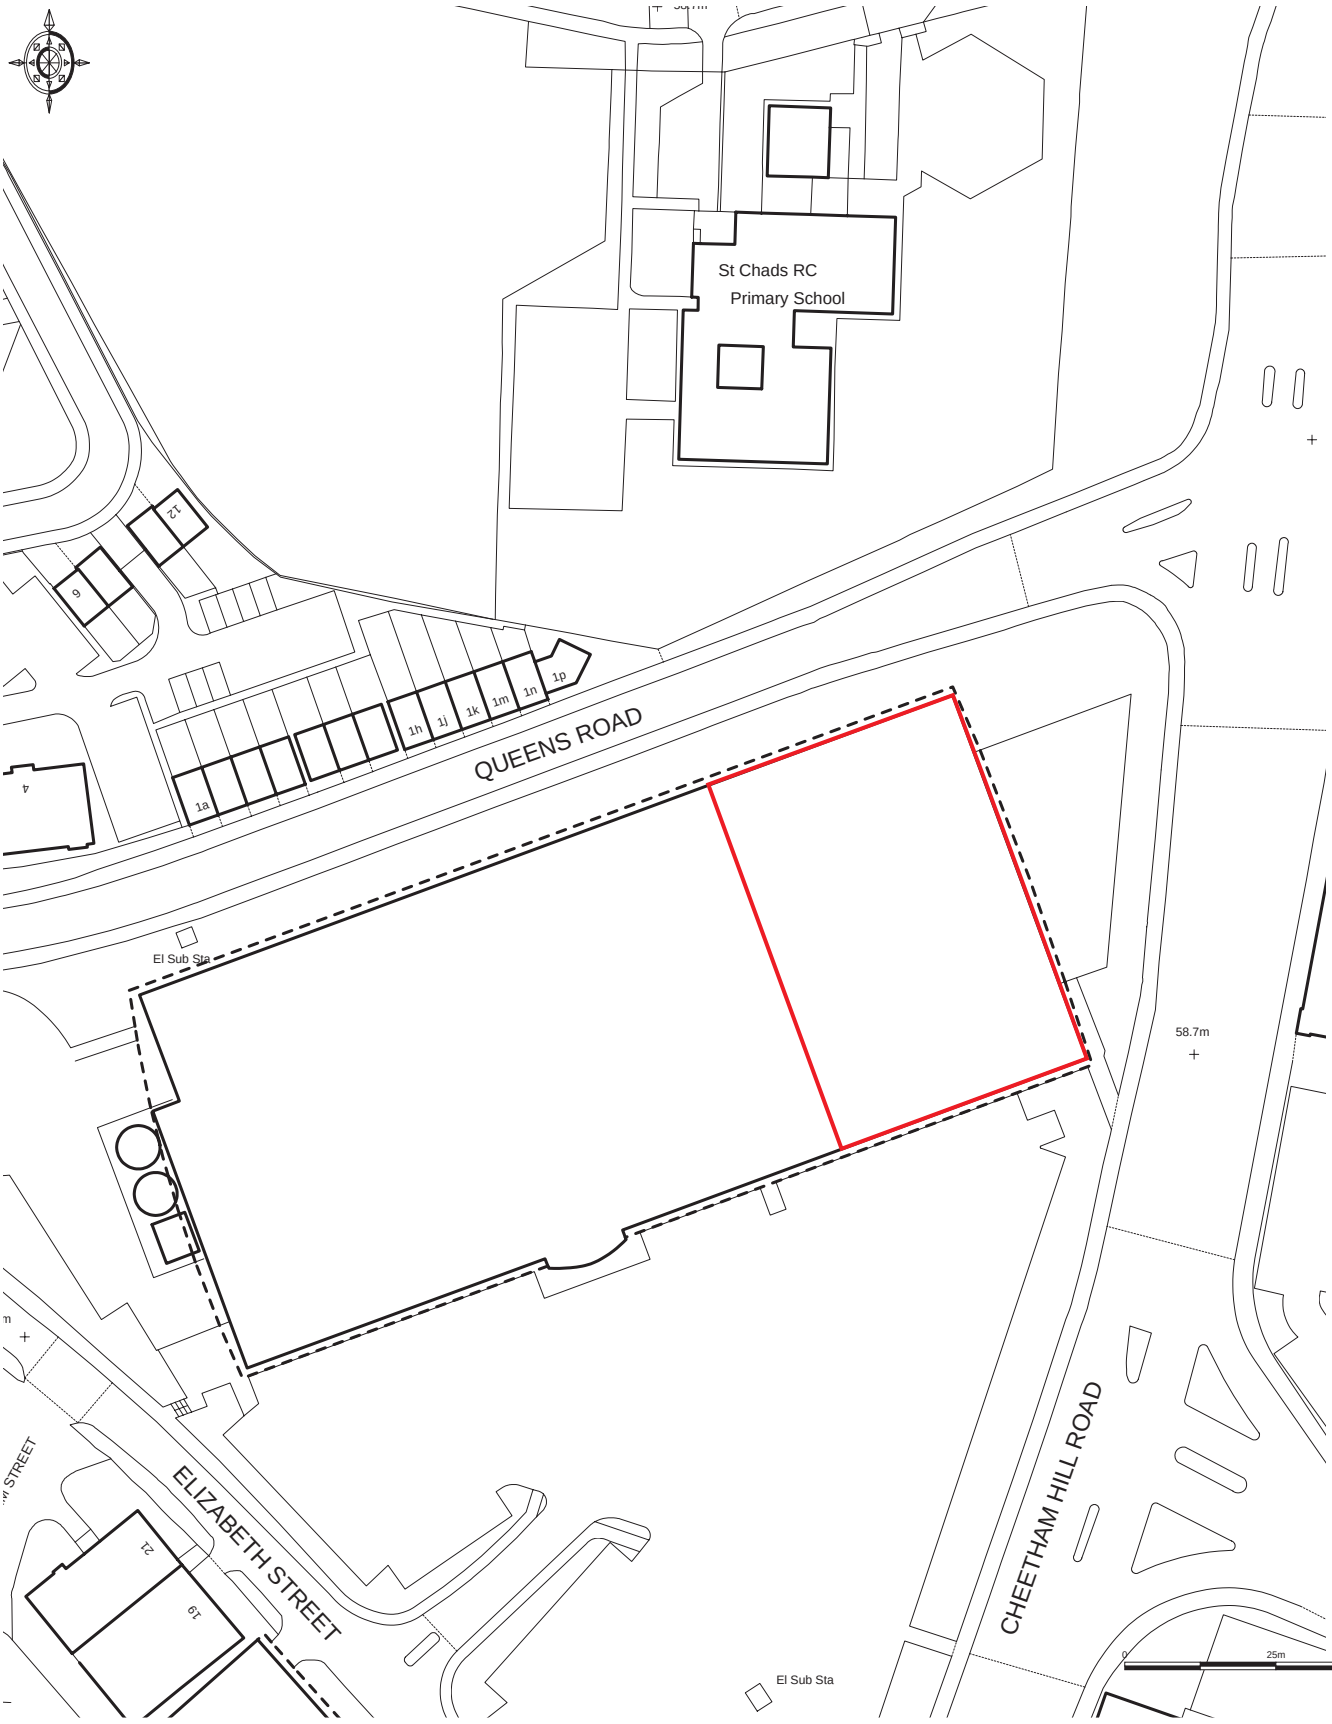


KEY

Location of Site

Project	Currys Unit C, Elizabeth Street, Cheetham Hill Retail Park
Title	**Plan 1** **Site Location Plan**
Client	DSG Property
Date	November 2009
Scale	1:1250 @ A4
Drawn by	FP
Drg. No	MA 40727-001

N

IL40727-001

Based upon Ordnance Survey mapping with the permission of Her Majesty's Stationery Office. © Crown Copyright reserved. Licence number AL50684A