MIRAMAR GROVE VILLAGE

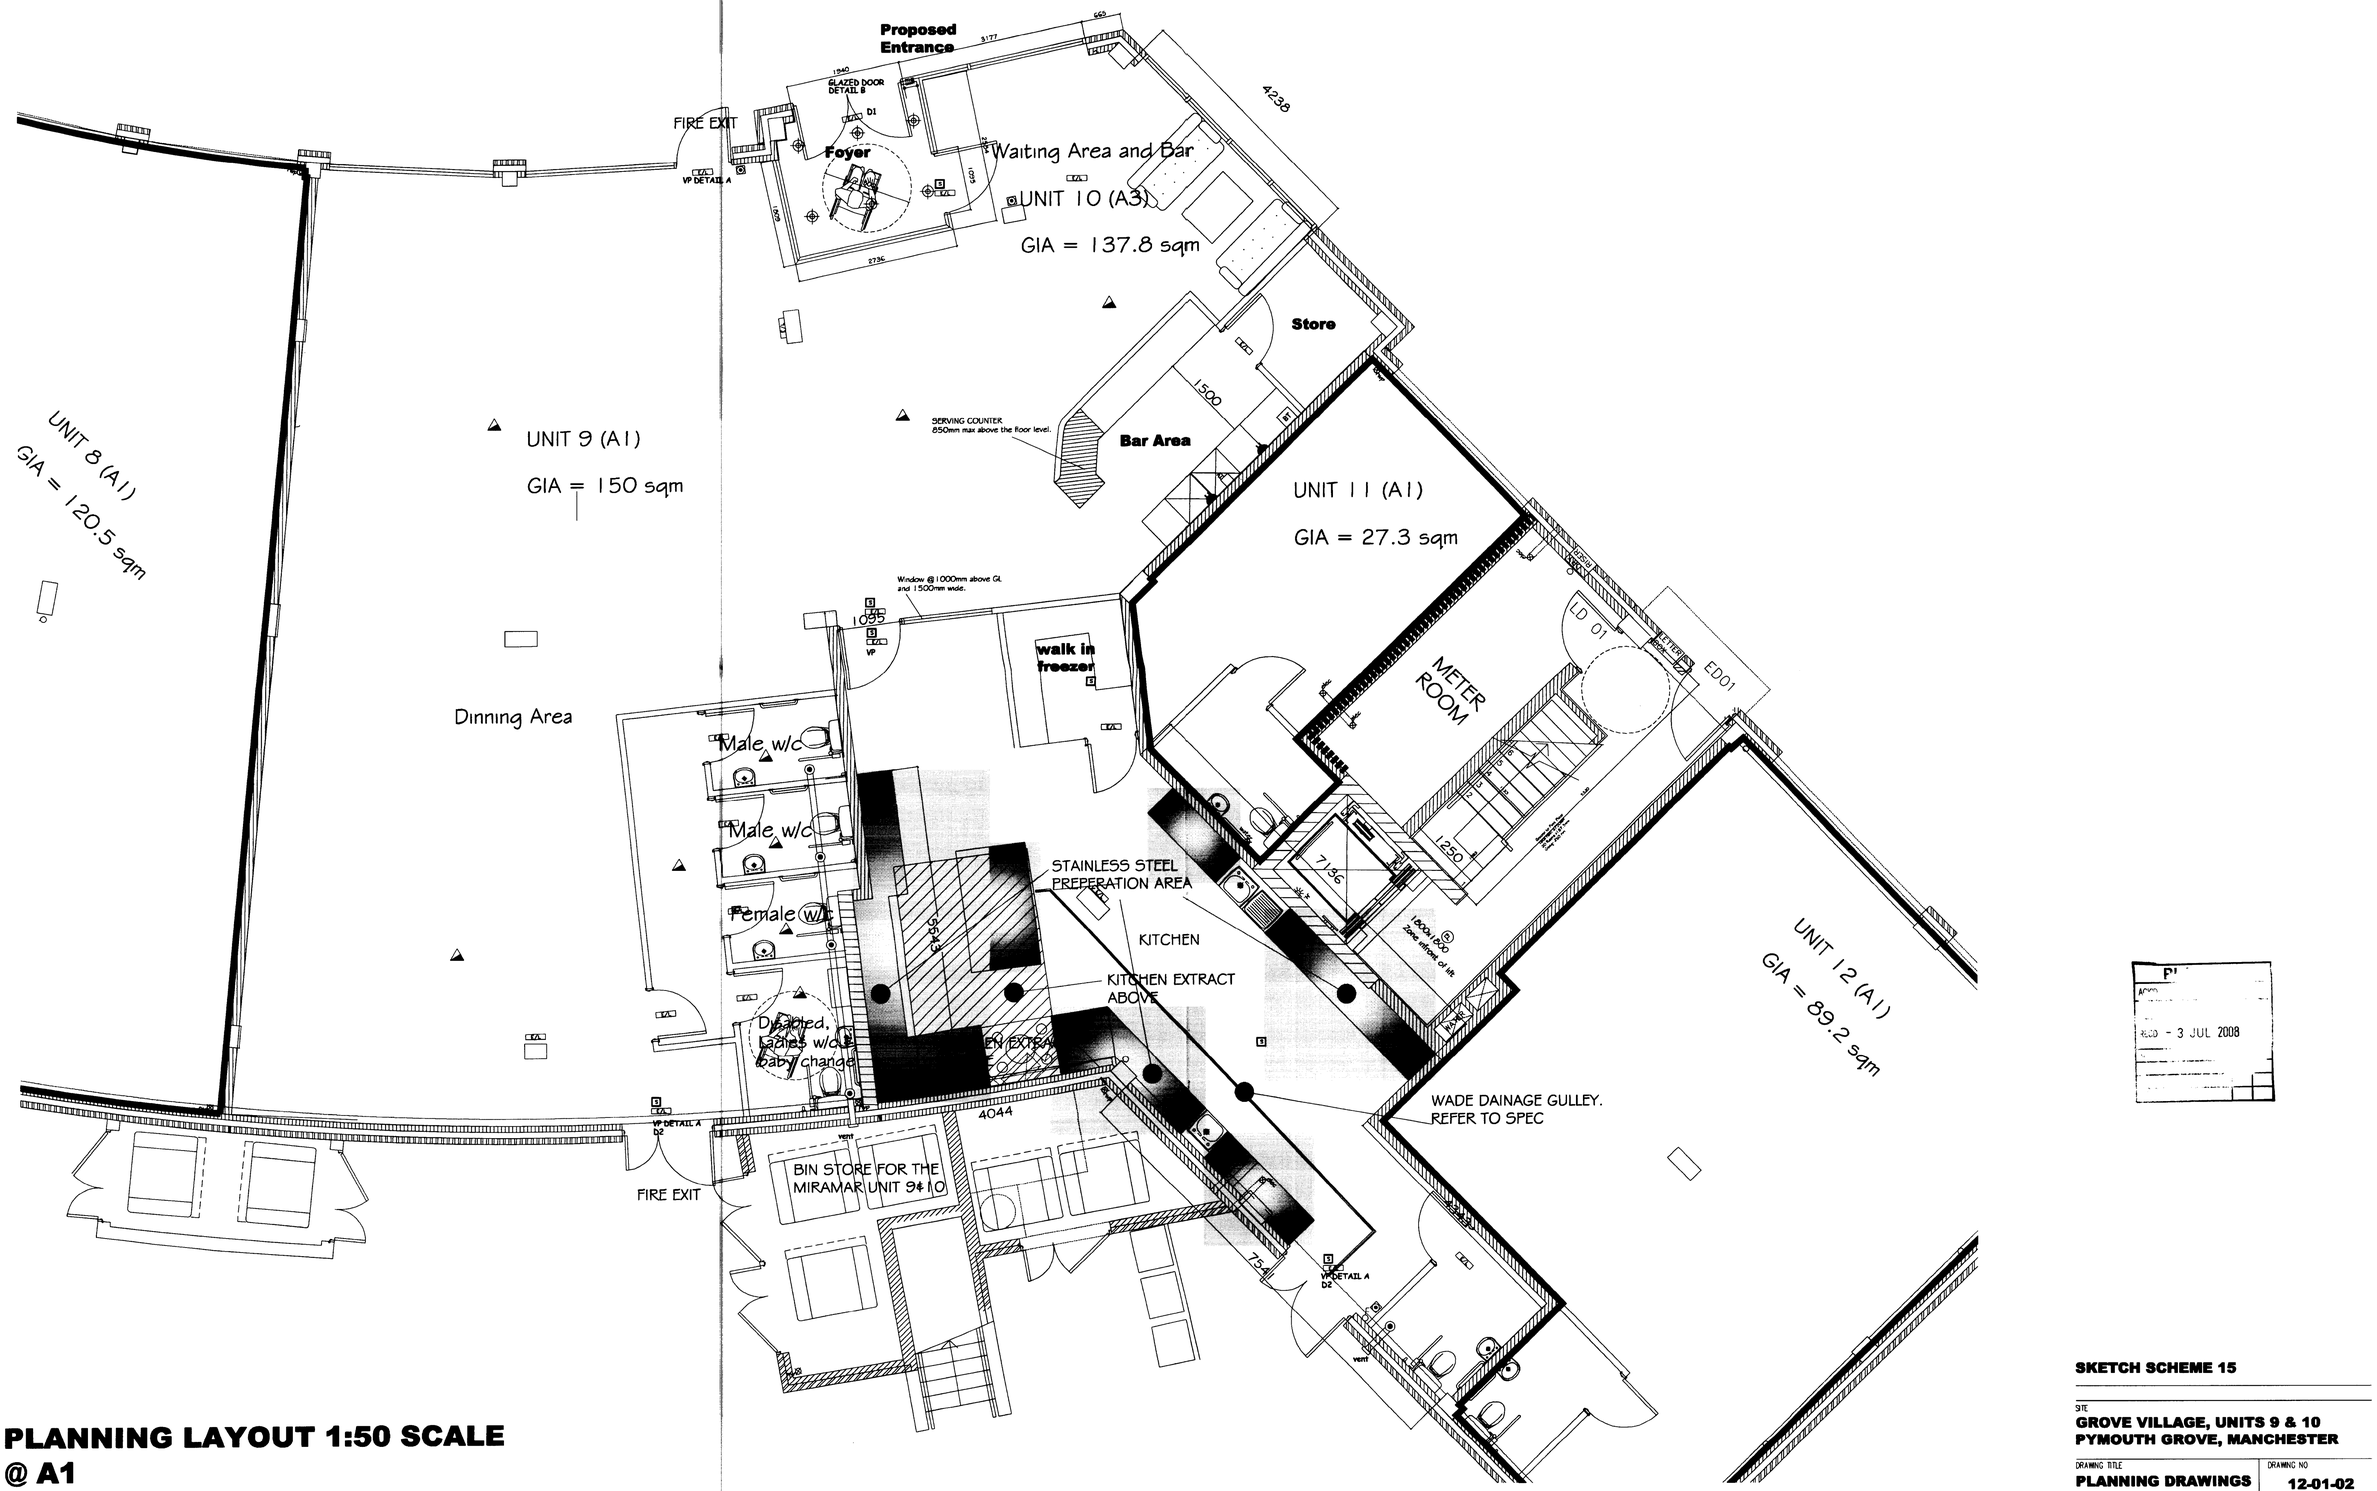

PLANNING LAYOUT 1:50 SCALE @ A1

SKETCH SCHEME 15

SITE
GROVE VILLAGE, UNITS 9 & 10
PYMOUTH GROVE, MANCHESTER

DRAWING TITLE
PLANNING DRAWINGS

DRAWING NO
12-01-02