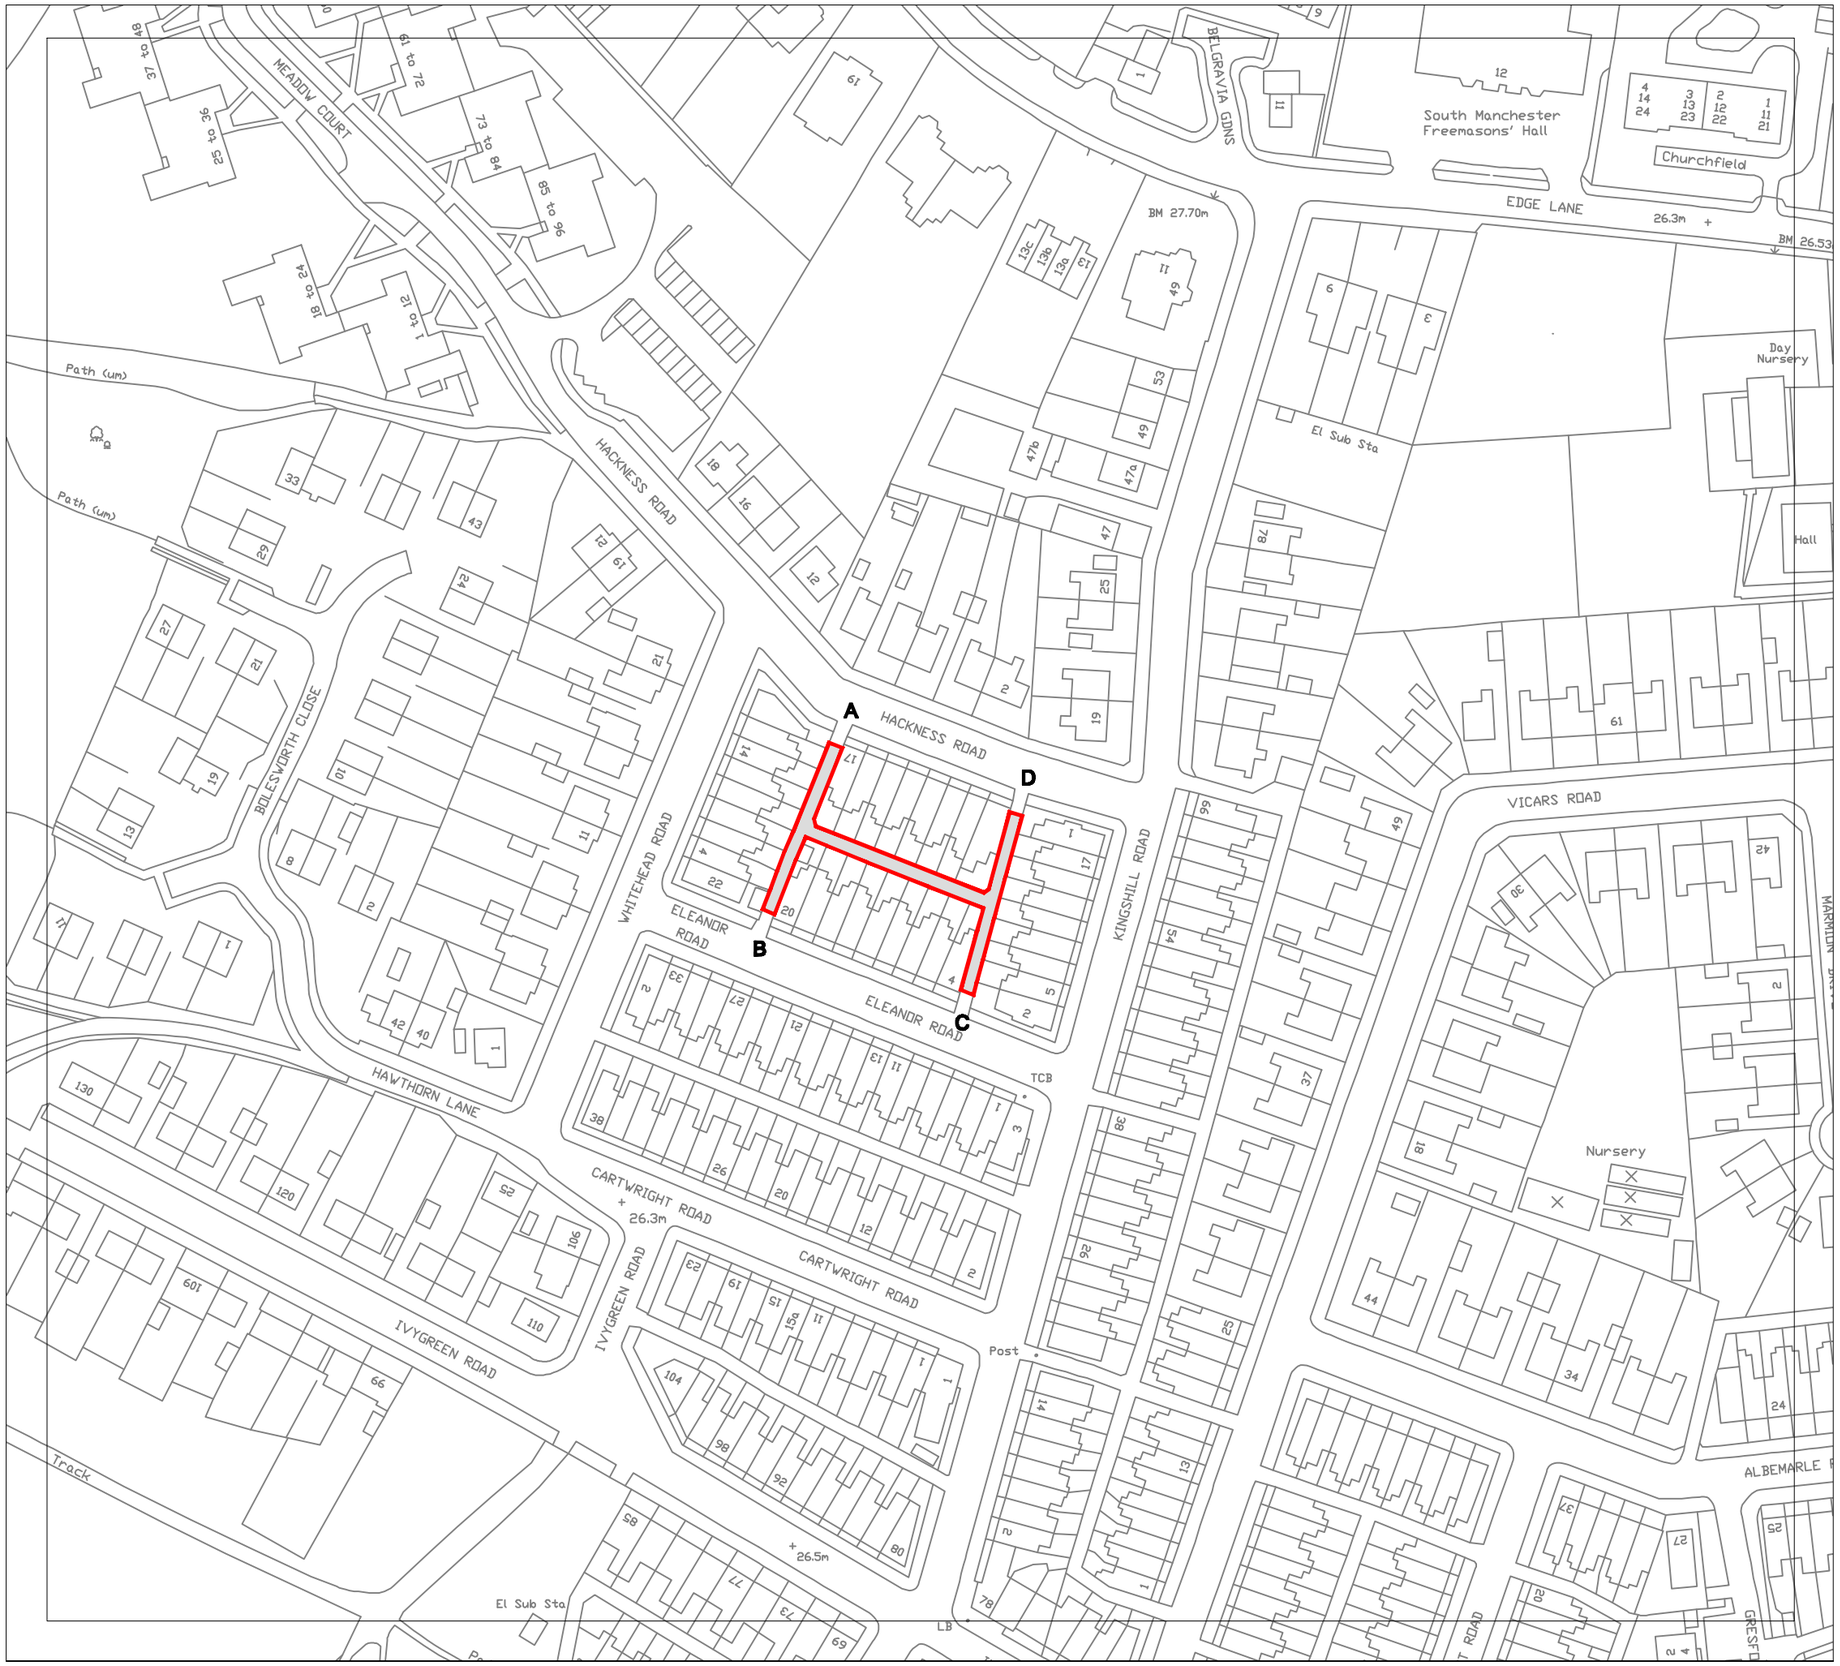

© GROUNDWORK MBNT

No part of this document may be reproduced by any means without prior written permission.
Groundwork Manchester, Salford, Stockport, Tameside and Trafford is a company limited by guarantee and registered in England.
Company Registration No. [illegible]
Charity Registration No. [illegible]

Registered Practice of the Landscape Institute

Do not scale from this drawing (Original drawing size A1)

N

Notes:

KEY

Proposed Alleys to be Gated

Project:	SOUTH MANCHESTER ALLEY GATING B		
Title:	LOCATION PLAN HACKNESS ROAD		
Date ::	10/09	Drawn by ::	DJH
Scale ::	1:1250	Checked by ::	RC
Issue ::		Office ::	TIMBER WHARF
Revision # ::		Dwg status ::	
Drawing # ::	GM/117585/01		

GROUNDWORK in MANCHESTER

Timber Wharf
42-50 Worsley Street
MANCHESTER
M15 4LD
Tel : 0161 220 1999
Fax: 0161 220 1999

Birchcroft
Crowthorne Road
ASHTON UNDER LYNE
OL7 6DH
Tel : 0161 342 6767
Fax: 0161 342 6768

GROUNDWORK
CHANGING PLACES
CHANGING LIVES