SECOND FLOOR

SITE

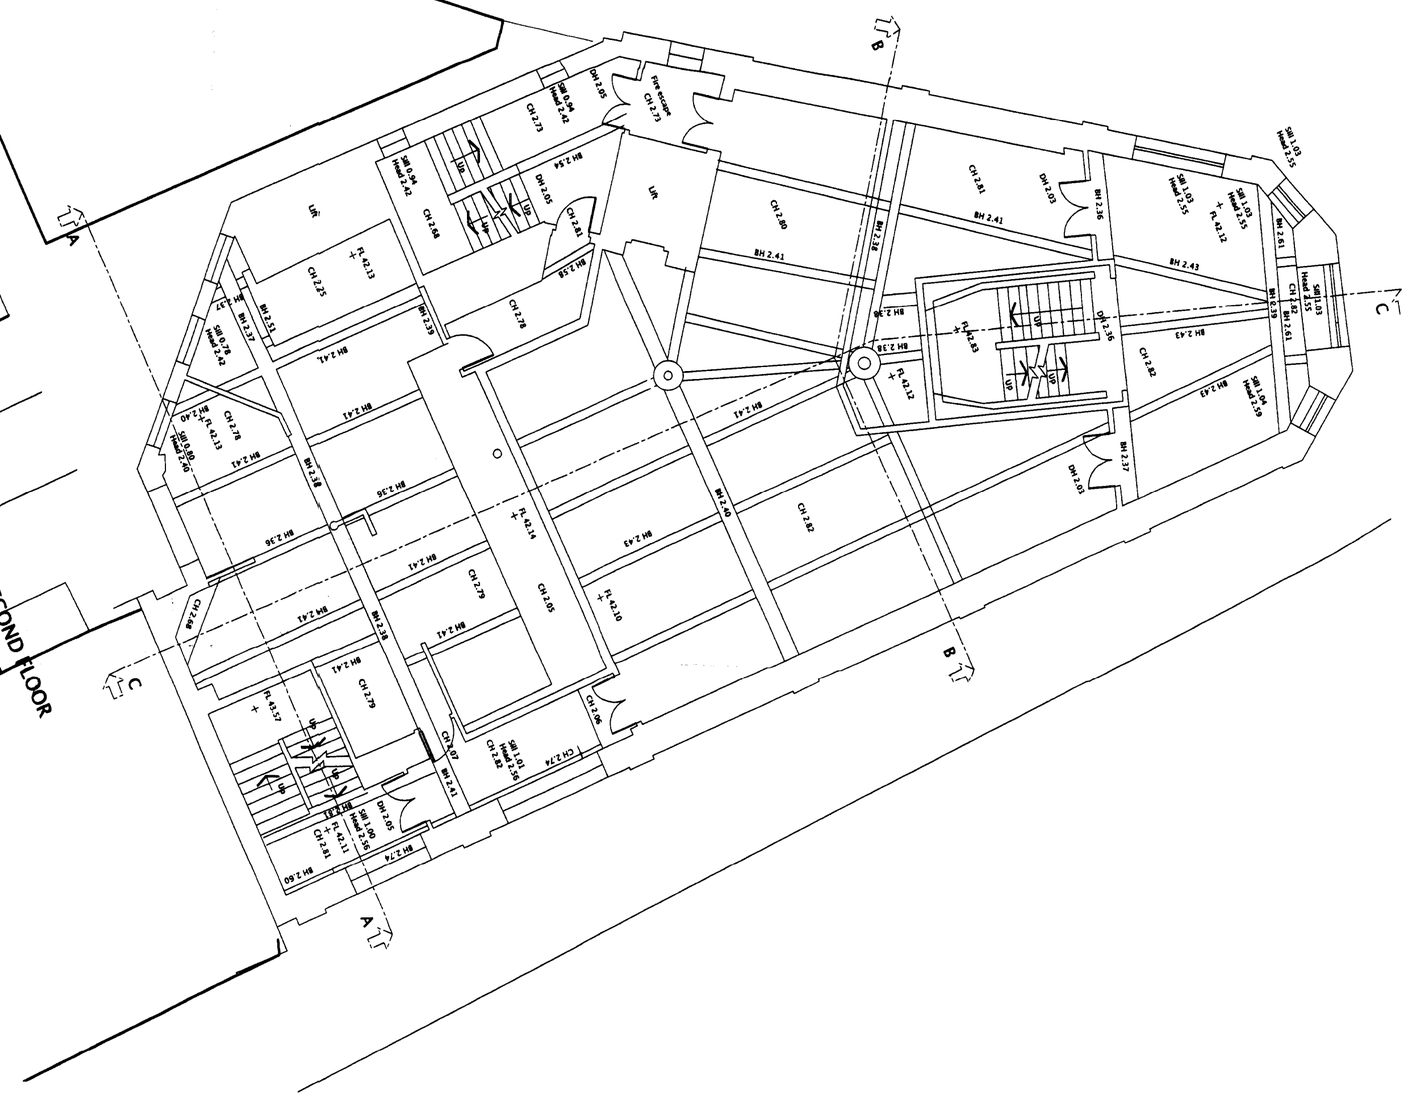

Key

North

Client Cornerhouse

Project Cornerhouse Manchester
70 Oxford Road – 5 James Leigh Street

Rev: Date Description

Document Existing Plan
Level 2

Status FOR PLANNING APPROVAL

Scale & Date 1:100 @A1 May 2007

Doc Ref CHM LD 0105 A

A RT 25/01/08 Revision changed for planning

[redacted]
tects & Industrial Designers
ucie House Ducie Street Manchester M1 2JW
1 236 6866
1 236 5775
@arca.uk.com

drawing is copyright Arca