


DOUBLE SIDED PROJECTING SIGN (1no)
To be 750 x 750 mm sign fixed to wall, fascia via special collar/bracket which projects 120 mm of fixing giving total 870 mm o/a projection. Sign made in mill finish aluminium box powder coated red RAL 3020. Face panel 3mm thick aluminium stencil cut to read "phones" with large oval panel cut out below red RAL 3020 as box. Opal perspex letters reading "phones" and large oval to protrude through red stencil. Blue vinyl oval RAL 5002 laid on to perspex cut out to reveal "4u". Box internally illuminated by various 15 watt tubes giving 550CD/M2.

ILLUMINATED LOGO SIGN (1no)
Phones 4U logo only to be constructed with a depth of 100mm and to contain (internally) fluorescent tubes or LEDs housed within sign. The lighting will rear illuminate the front face of the sign only - the background of the sign will NOT illuminate. Sign to give max 800CD/M2 static illumination. Sign to be supported from the new flat red fascia panel.

Flat aluminium fascia panel - colour red, fixed to fascia zone with max 35mm projection from face of shopfront to form non illuminated background.

Ensure that all parts of the signage that is visible (including top, bottom, rear etc) is painted to match front face of signage and is neatly finished. No part of the sign to extend beyond the units shop front demise.

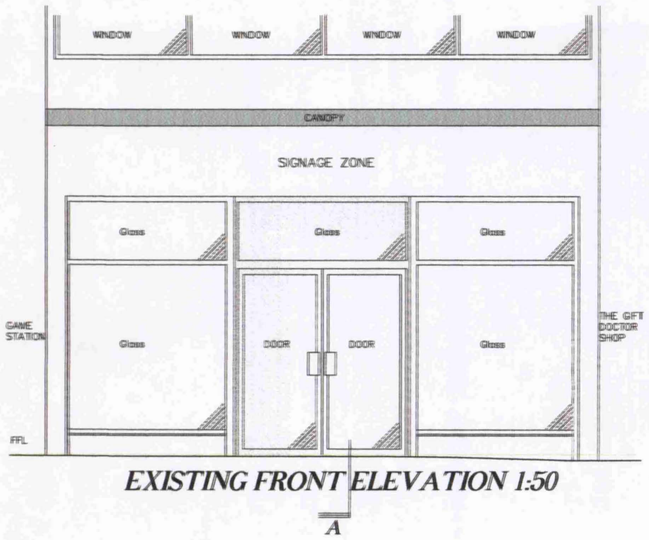


EXISTING FRONT ELEVATION 1:50

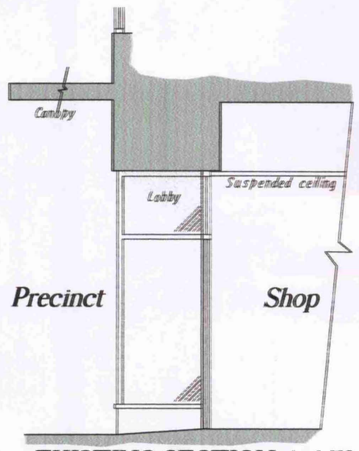


EXISTING SECTION A 1:50

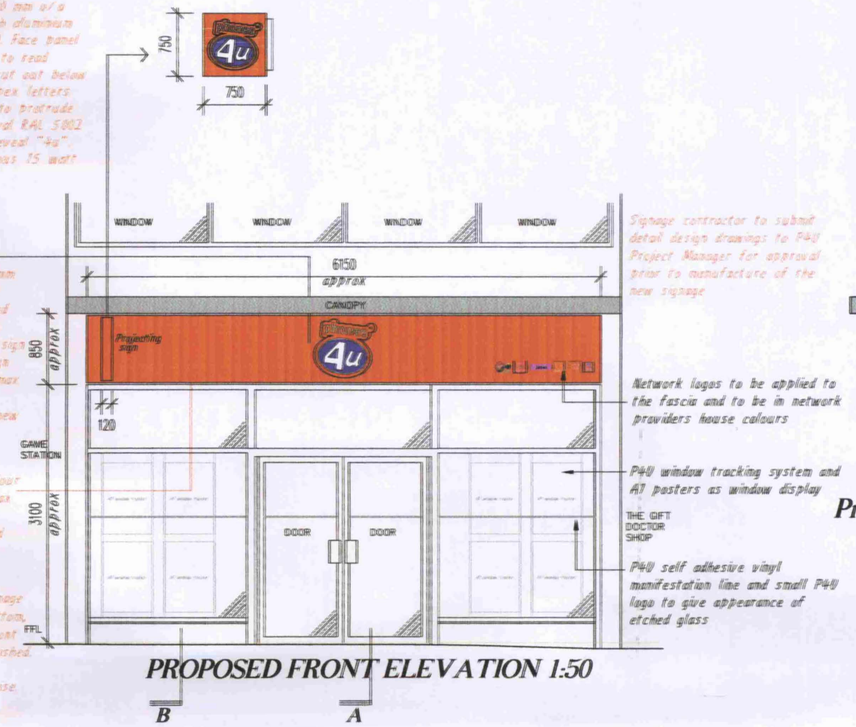


Signage contractor to submit detail design drawings to P4U Project Manager for approval prior to manufacture of the new signage

Network logos to be applied to the fascia and to be in network providers house colours

P4U window tracking system and A1 posters as window display

THE GIFT DOCTOR SHOP

P4U self adhesive vinyl manifestation line and small P4U logo to give appearance of etched glass

PROPOSED FRONT ELEVATION 1:50

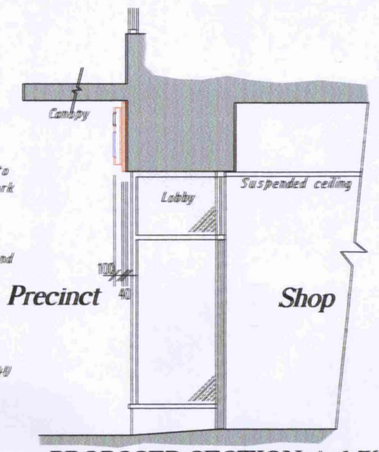


PROPOSED SECTION A 1:50

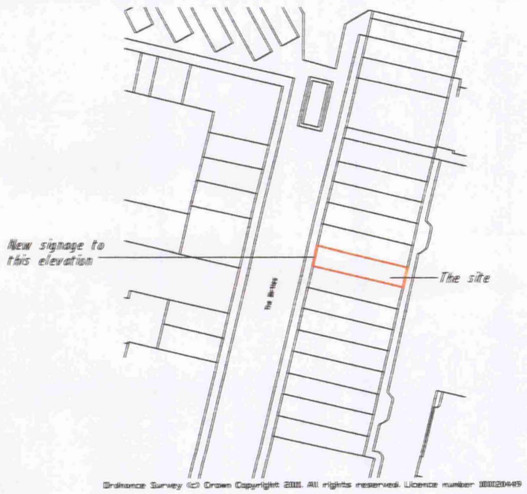


Ordnance Survey (c) Crown Copyright 2011. All rights reserved. Licence number 100020449

Site Location Plan 1:1250

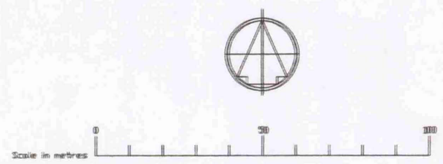


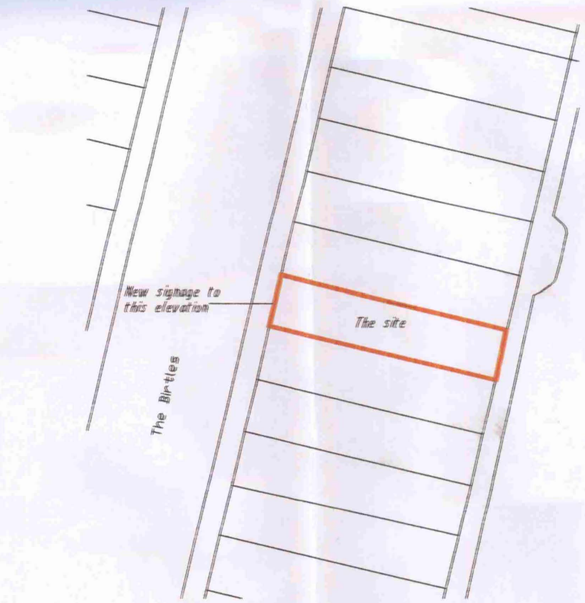


Block Plan 1:500

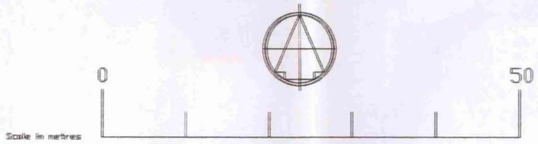


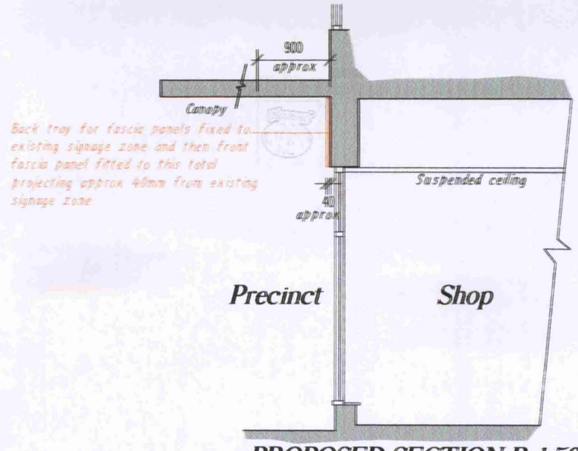


Back tray for fascia panels fixed to existing signage zone and then front fascia panel fitted to this total projecting approx 40mm from existing signage zone

PROPOSED SECTION B 1:50

PLANNING
ACK'D
REPLIED
REC'D 14 FEB 2011
M
M
M
FOR ACTION

## Revisions

"A" Sign design amended 01/02/2011 PUp
"B" Sign design amended 11/02/2011 PUp


Paul Upfield & Associates Ltd
16 Westhorpe Lane, Byfield, Daventry, Northants, NN11 6XB
Tel: 01327 262072 Fax.: 01327 262686 Mobile: 07815 090601
Email address:paulupfieldassoc@btinternet.com


Client: Phones 4U Ltd

Project: Replacement signage 18b The Birtles Wythenshawe M22 5RF

Title: As proposed

Scale: 1:50 @ A2 size | Date: Jan 2011 | By: PUp

Drawing Number: PU1776/03B | Rev:

095225

2011-02-21 09:42:42 || Colorado MK || 9.1 Build No 3.87.2.2 || scandpi 600 || plotdpi 600 || HP DesignJet T1200 || Lineart Normal || Plain paper (Plain paper) || Ink Limit=100%, Gamma Correction=1 || Filter: Lineart Color || scaling=100% || mcmulkinj@MCC074732 || HP DesignJet T1200 HD