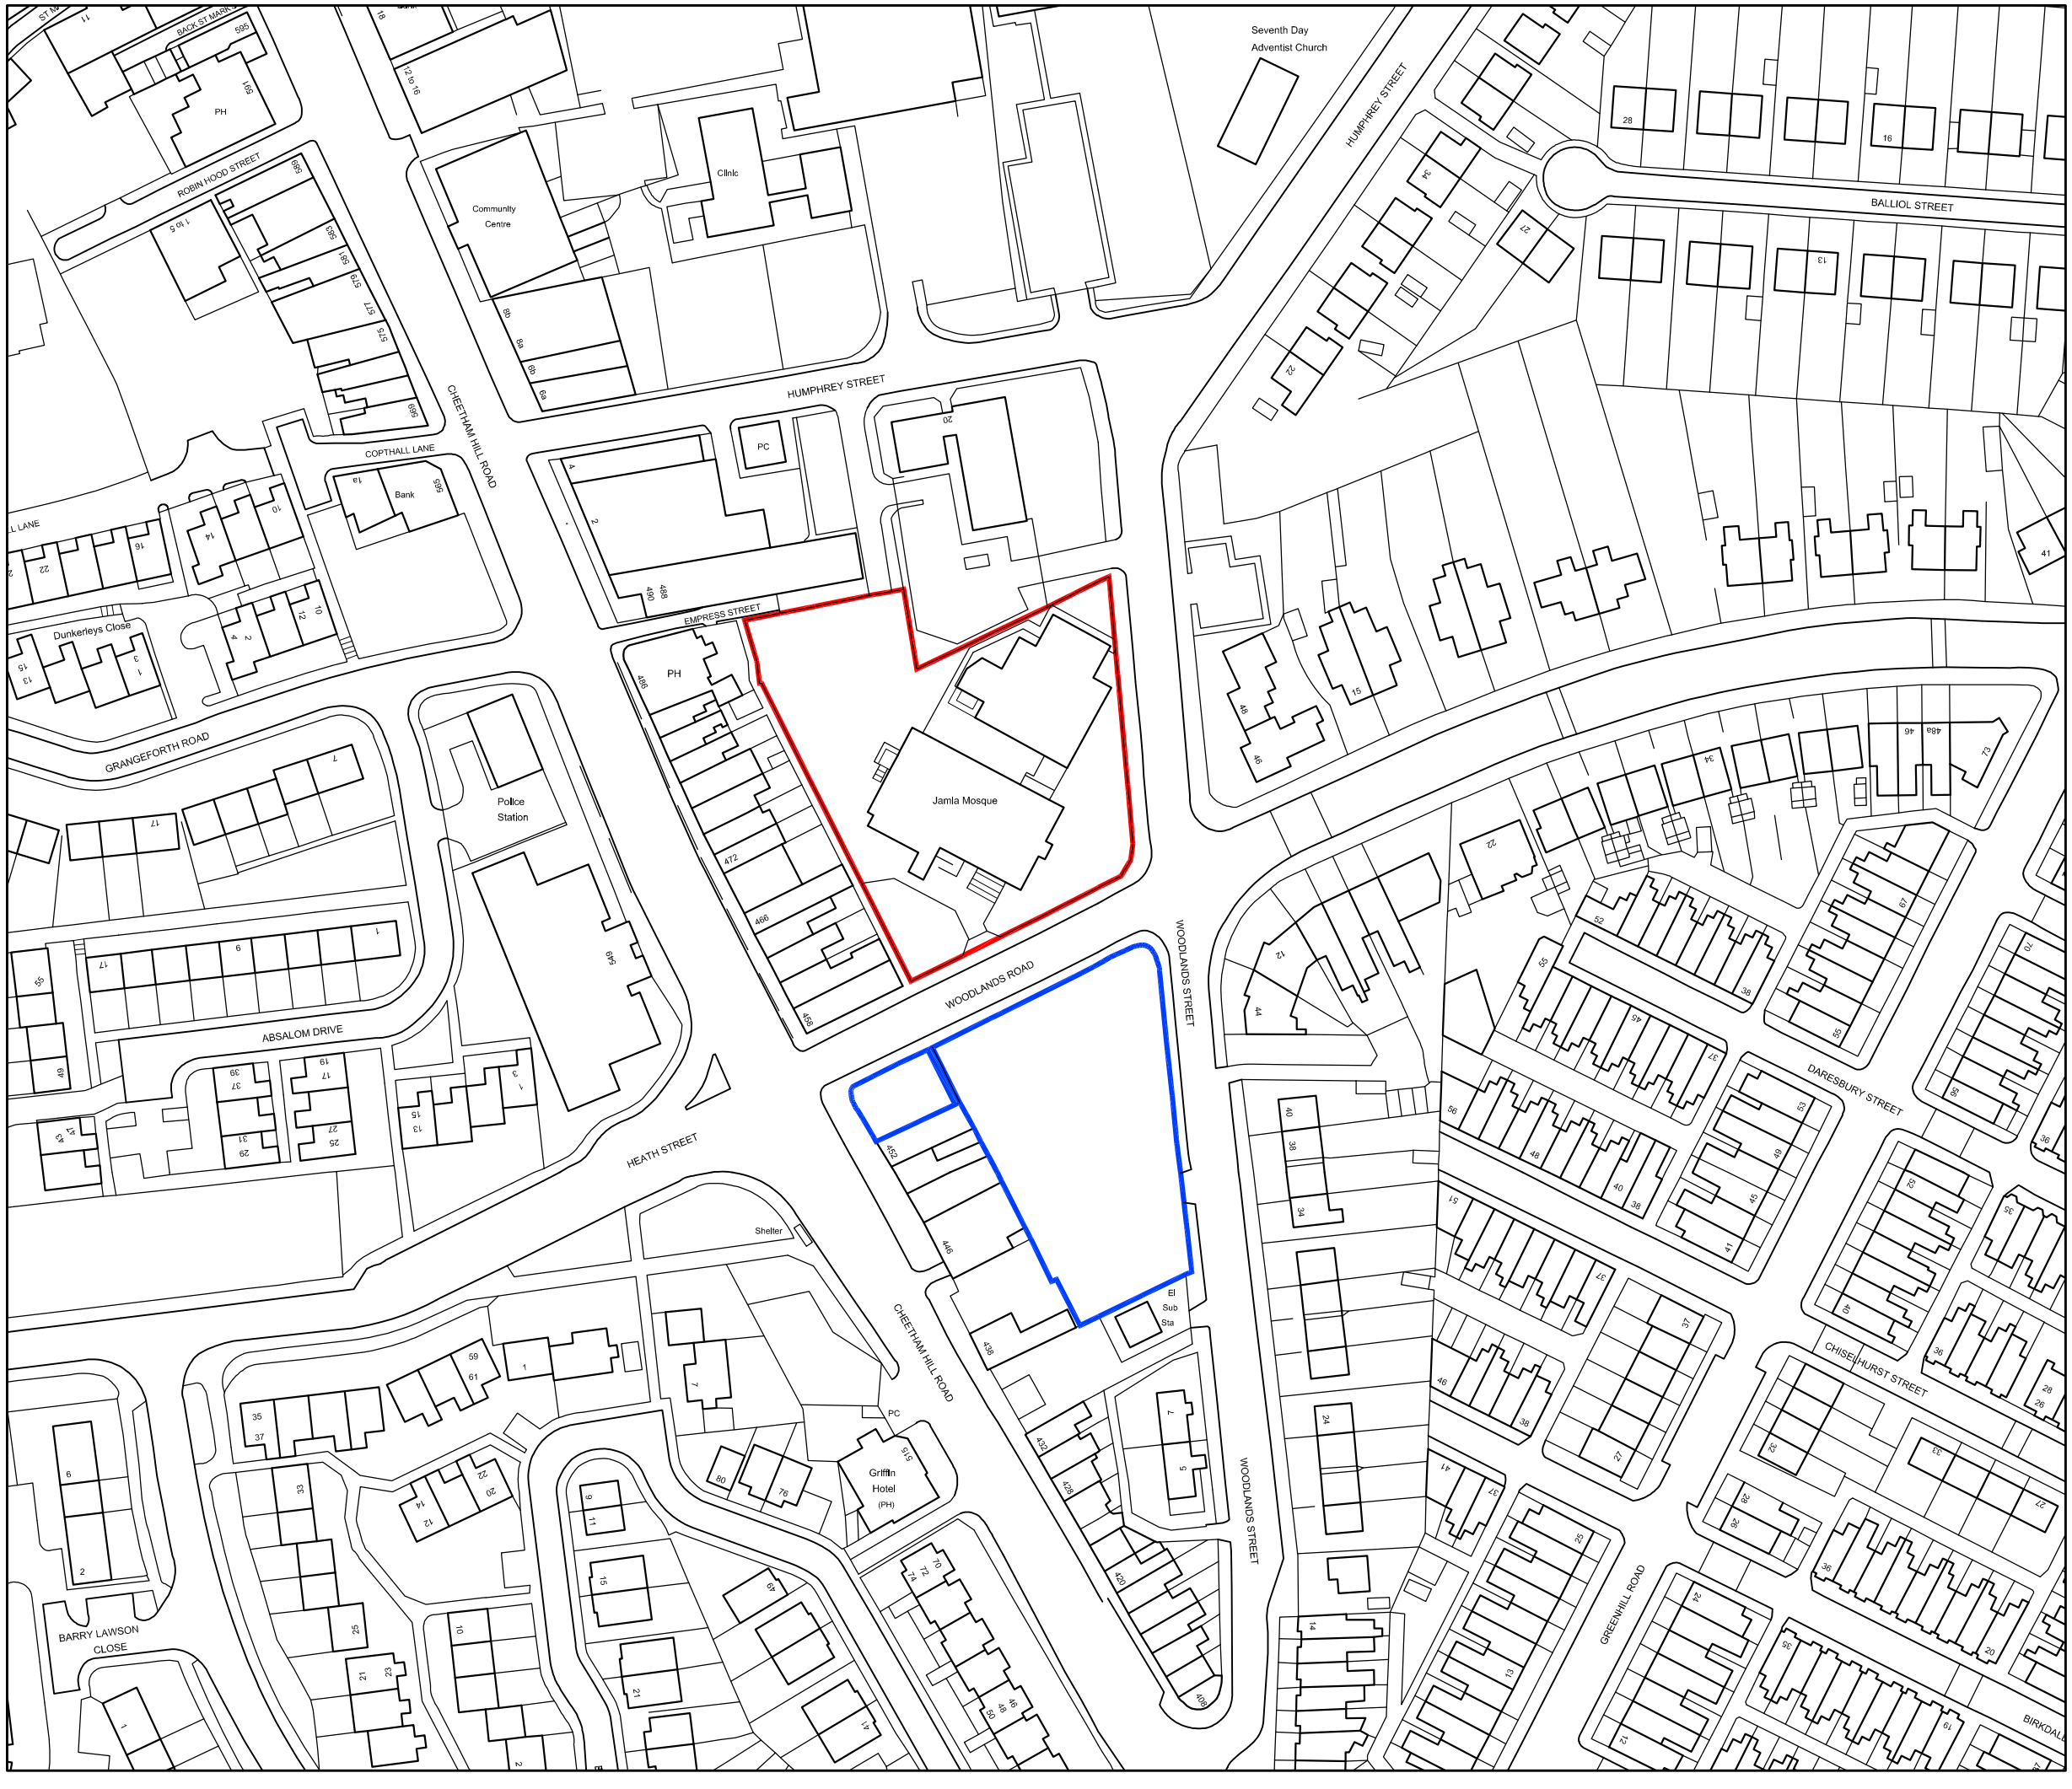

DK ARCHITECTS

t 0161 8501045
m 07814 024033
f 0845 8621625
e nadlr@dkarchitects.net
w dkarchitects.net
a Sovereign House
Stockport Road
Cheadle, SK8 2EA

PROJECT:
ALTERATIONS AND EXTENSION
TO ANNEX BUILDING

ADDRESS:
JAMIA MOSQUE, 3 WOODLANDS ROAD
CHEETHAM HILL, MANCHESTER.

DRG:
SITE LOCATION PLAN

DRG STATUS:
PLANNING SUBMISSION

DATE:	March 2012	DRAWN:	ANK
SCALE:	1:1250	CHECKED:	ANK
SIZE:	A3	DRG NO:	NK.A.230.00

COPYRIGHT © 2007 DK ARCHITECTS (MCR) LIMITED. ALL RIGHTS RESERVED.