SIGNS & ENGRAVING


Date	04.07.08
Company	-
Designer	-
Phone	0161 477 1668 / 0161 480 4950 (fax)
Email	studio@paulspencersigns.com


Paul Spencer Signs & Engraving Ltd
Consulate House, Sheffield Street
Stockport, Sk4 1RU

ARTWORK APPROVAL

Copyright 2008

This artwork is the property of Paul Spencer Signs & Engraving Ltd
Any unauthorised use of this artwork without written consent will result in a charge being levied

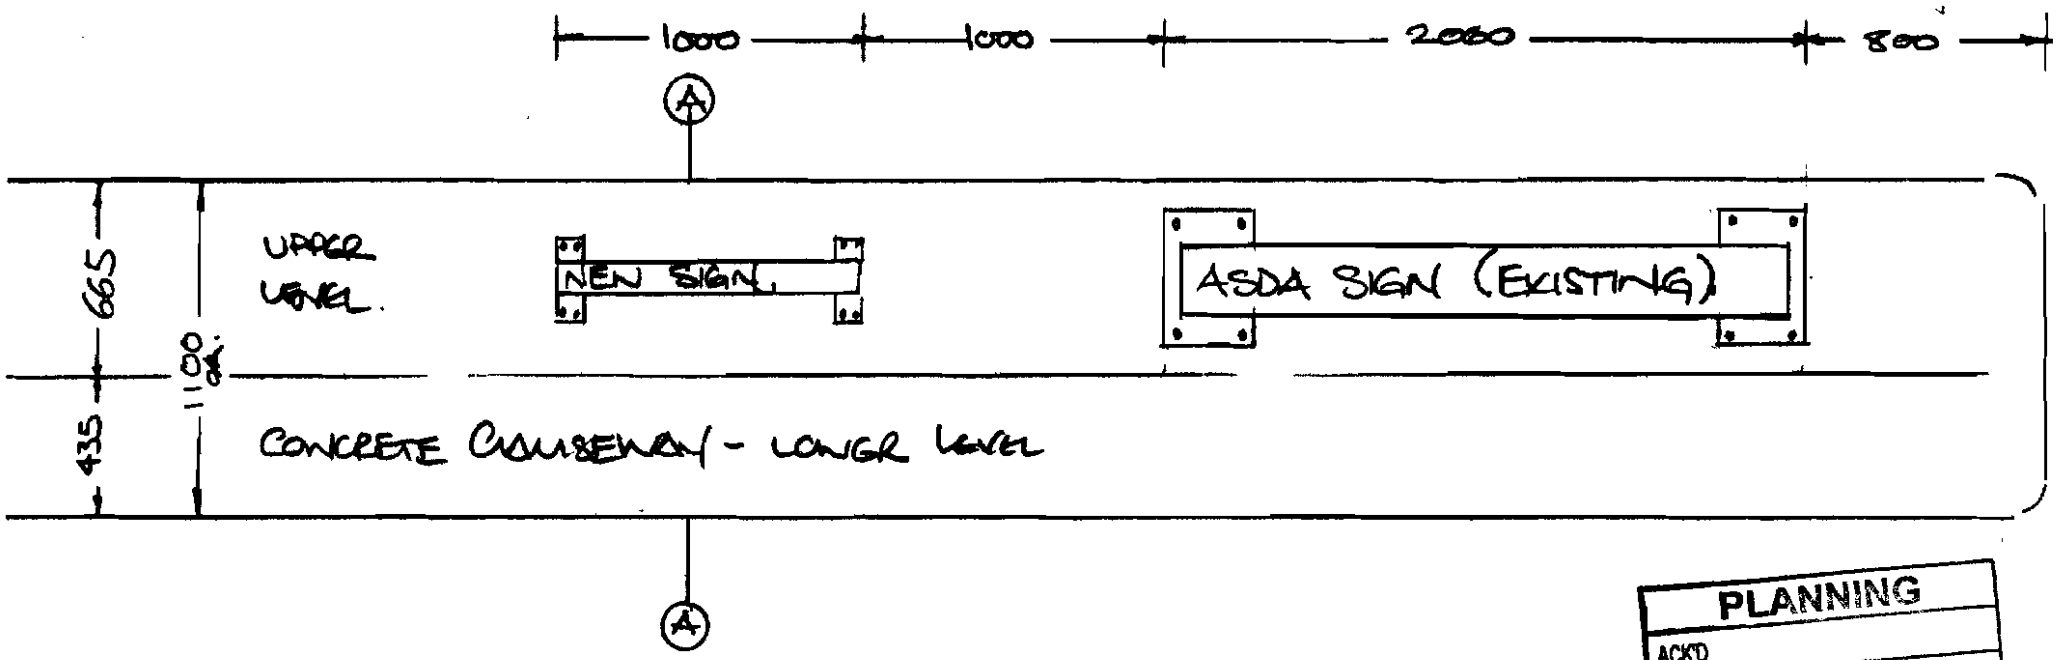

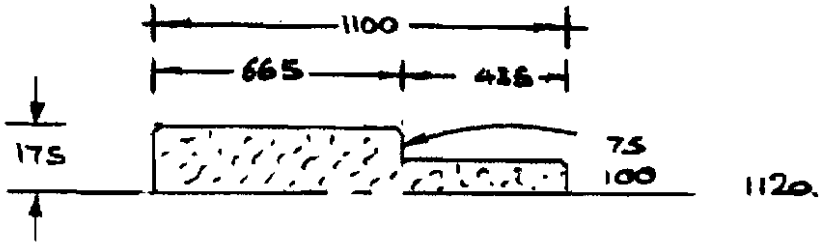

SECTION A-A THRU CONCRETE CAUSEWAY AT CENTRE OF NEW SIGN POSITION.

PLANNING
ACK'D
REPLIED
RECD - 8 JUL 2008
FOR ACTION

SCALE 1:50 @ A4