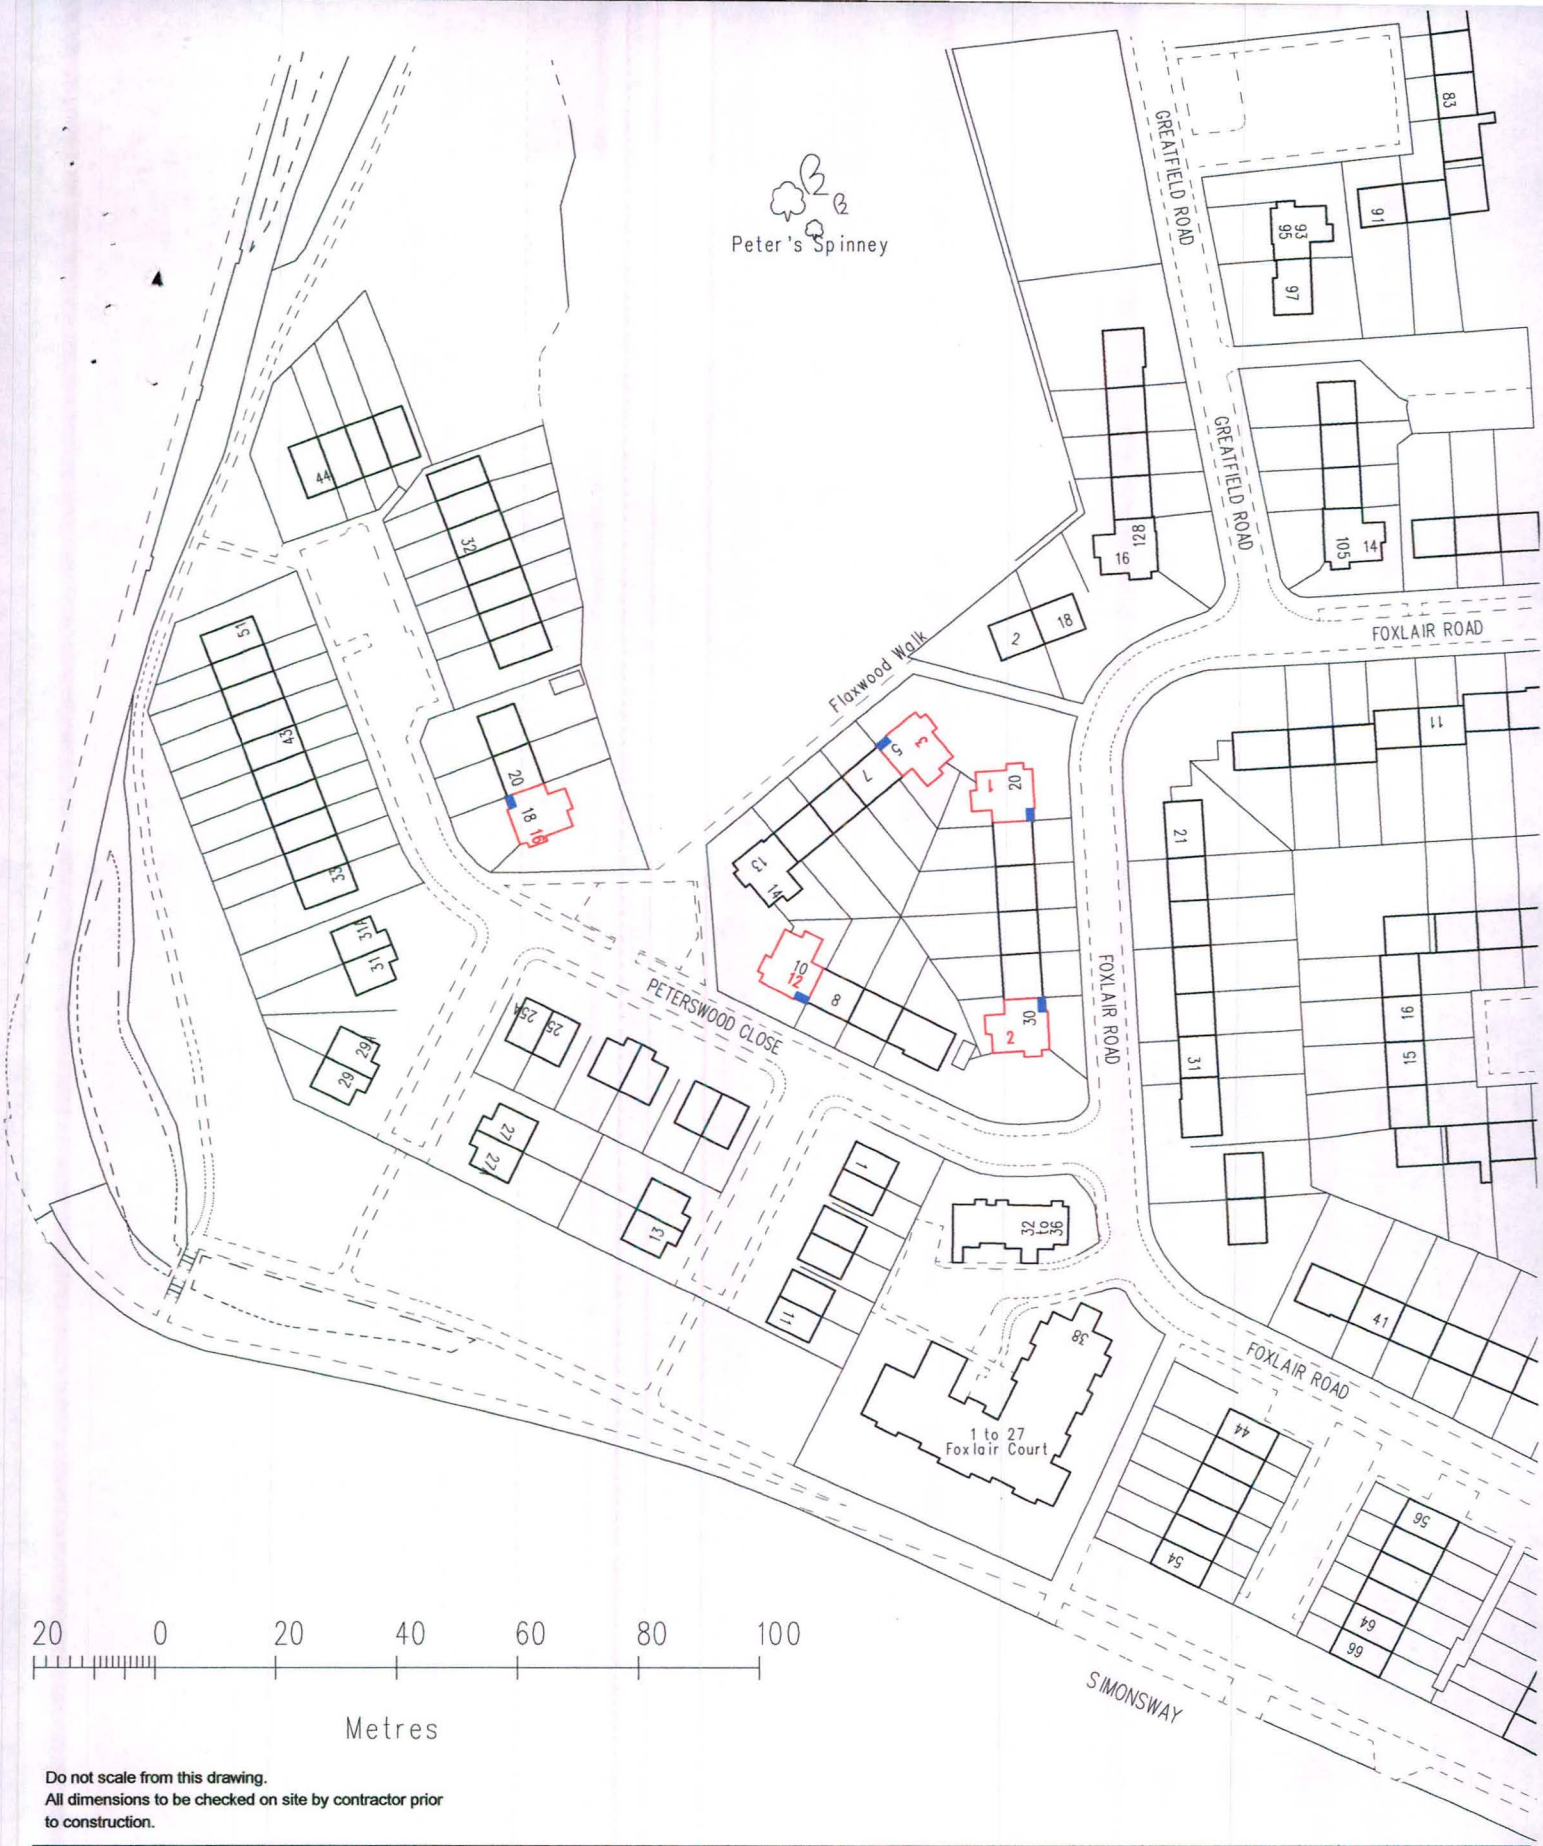

Do not scale from this drawing.
All dimensions to be checked on site by contractor prior to construction.

Client	Description			Job No	2437(C)
Willow Park Housing Trust	Location Plan: Flaxwood Walk Peterswood Close			Drg No	01
Job	Drawn	Date	Scale	Rev.	-
Cottage Flat Improvements, Wythenshawe	CD	15/12/2011	1:1250		

Bernard Taylor Partnership Ltd.
Architects
ELIZABETH HOUSE, 486 DIDSBURY ROAD, HEATON MERSEY
STOCKPORT, CHESHIRE, SK4 3BS
Tel: 0161-443 1221
Fax: 0161-442 1672
E-mail: Info@BernardTaylor.co.uk