
IOM DESIGN LTD.

TEL: 0161 202 2081


EMAIL: fleur.mccarten@homecall.co.uk

© This drawing and the ideas and building works depicted are the copyright of IOM DESIGN ltd and may not be used copied or amended without written permission


All dimensions are to be checked by client. Any discrepancies are to be reported to the Architect. This drawing to be Read in Conjunction with all associated Architects or Consultants Details & Specifications. This drawing is for illustrative purposes only and does not form part of any contract.

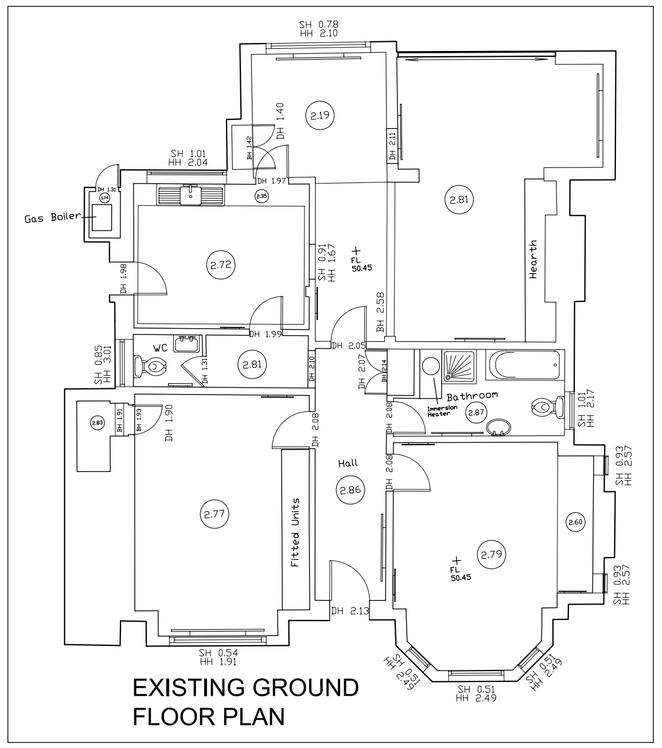

EXISTING GROUND FLOOR PLAN

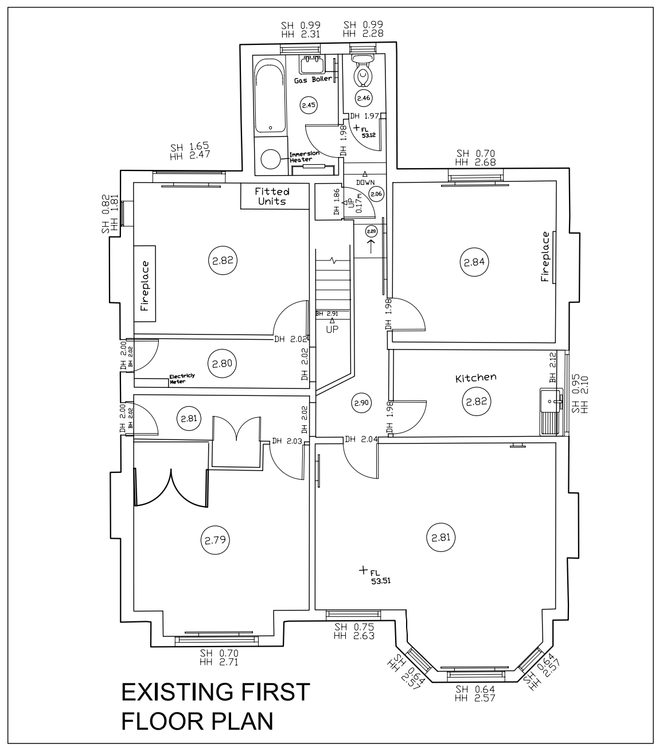

EXISTING FIRST FLOOR PLAN

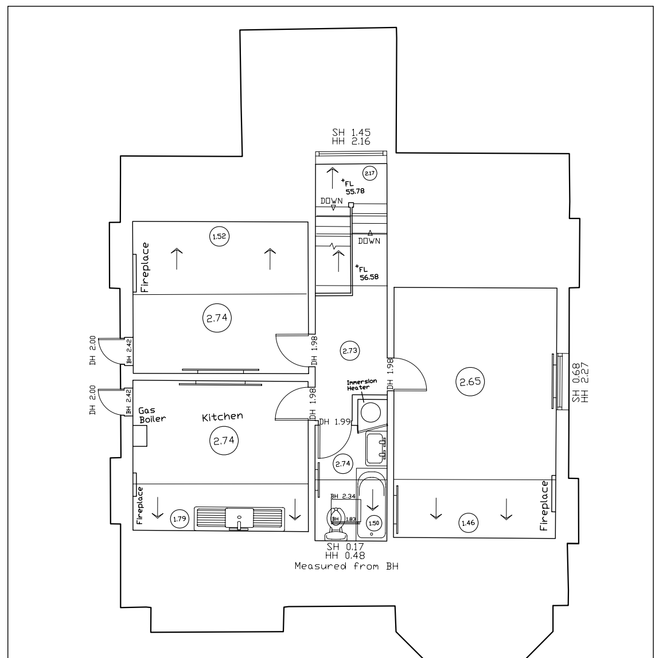


EXISTING SECOND FLOOR PLAN



EXISTING (FRONT) SOUTH EASTERN ELEVATION



EXISTING (RH SIDE) NORTH EASTERN ELEVATION

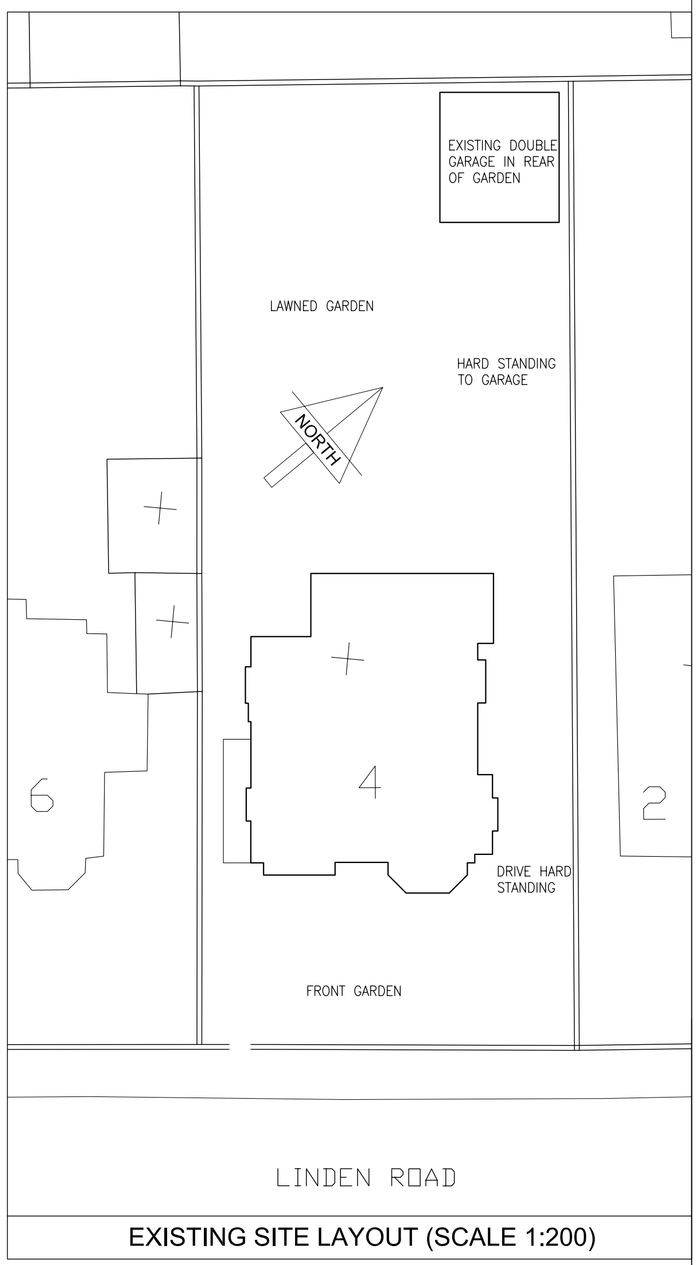

EXISTING SITE LAYOUT (SCALE 1:200)



EXISTING (REAR) NORTH WESTERN ELEVATION



EXISTING (LH SIDE) SOUTH WESTERN ELEVATION

DATE	REVISION	BY	No
19.05.08	ISSUED FOR PLANNING APPROVAL	FEM	A

JOB TITLE

PROPOSED EXTENSION TO 4 LINDEN ROAD, DIDSBURY

DRAWING TITLE

EXISTING PLANS, ELEVATIONS & SITE LAYOUT

DRAWN BY	DATE DRAWN
IOM DESIGN LTD	MAY 2008
JOB NO. 0821 /	DWG NO. PLANNING - 01
SCALE 1:100 at A1	REV A