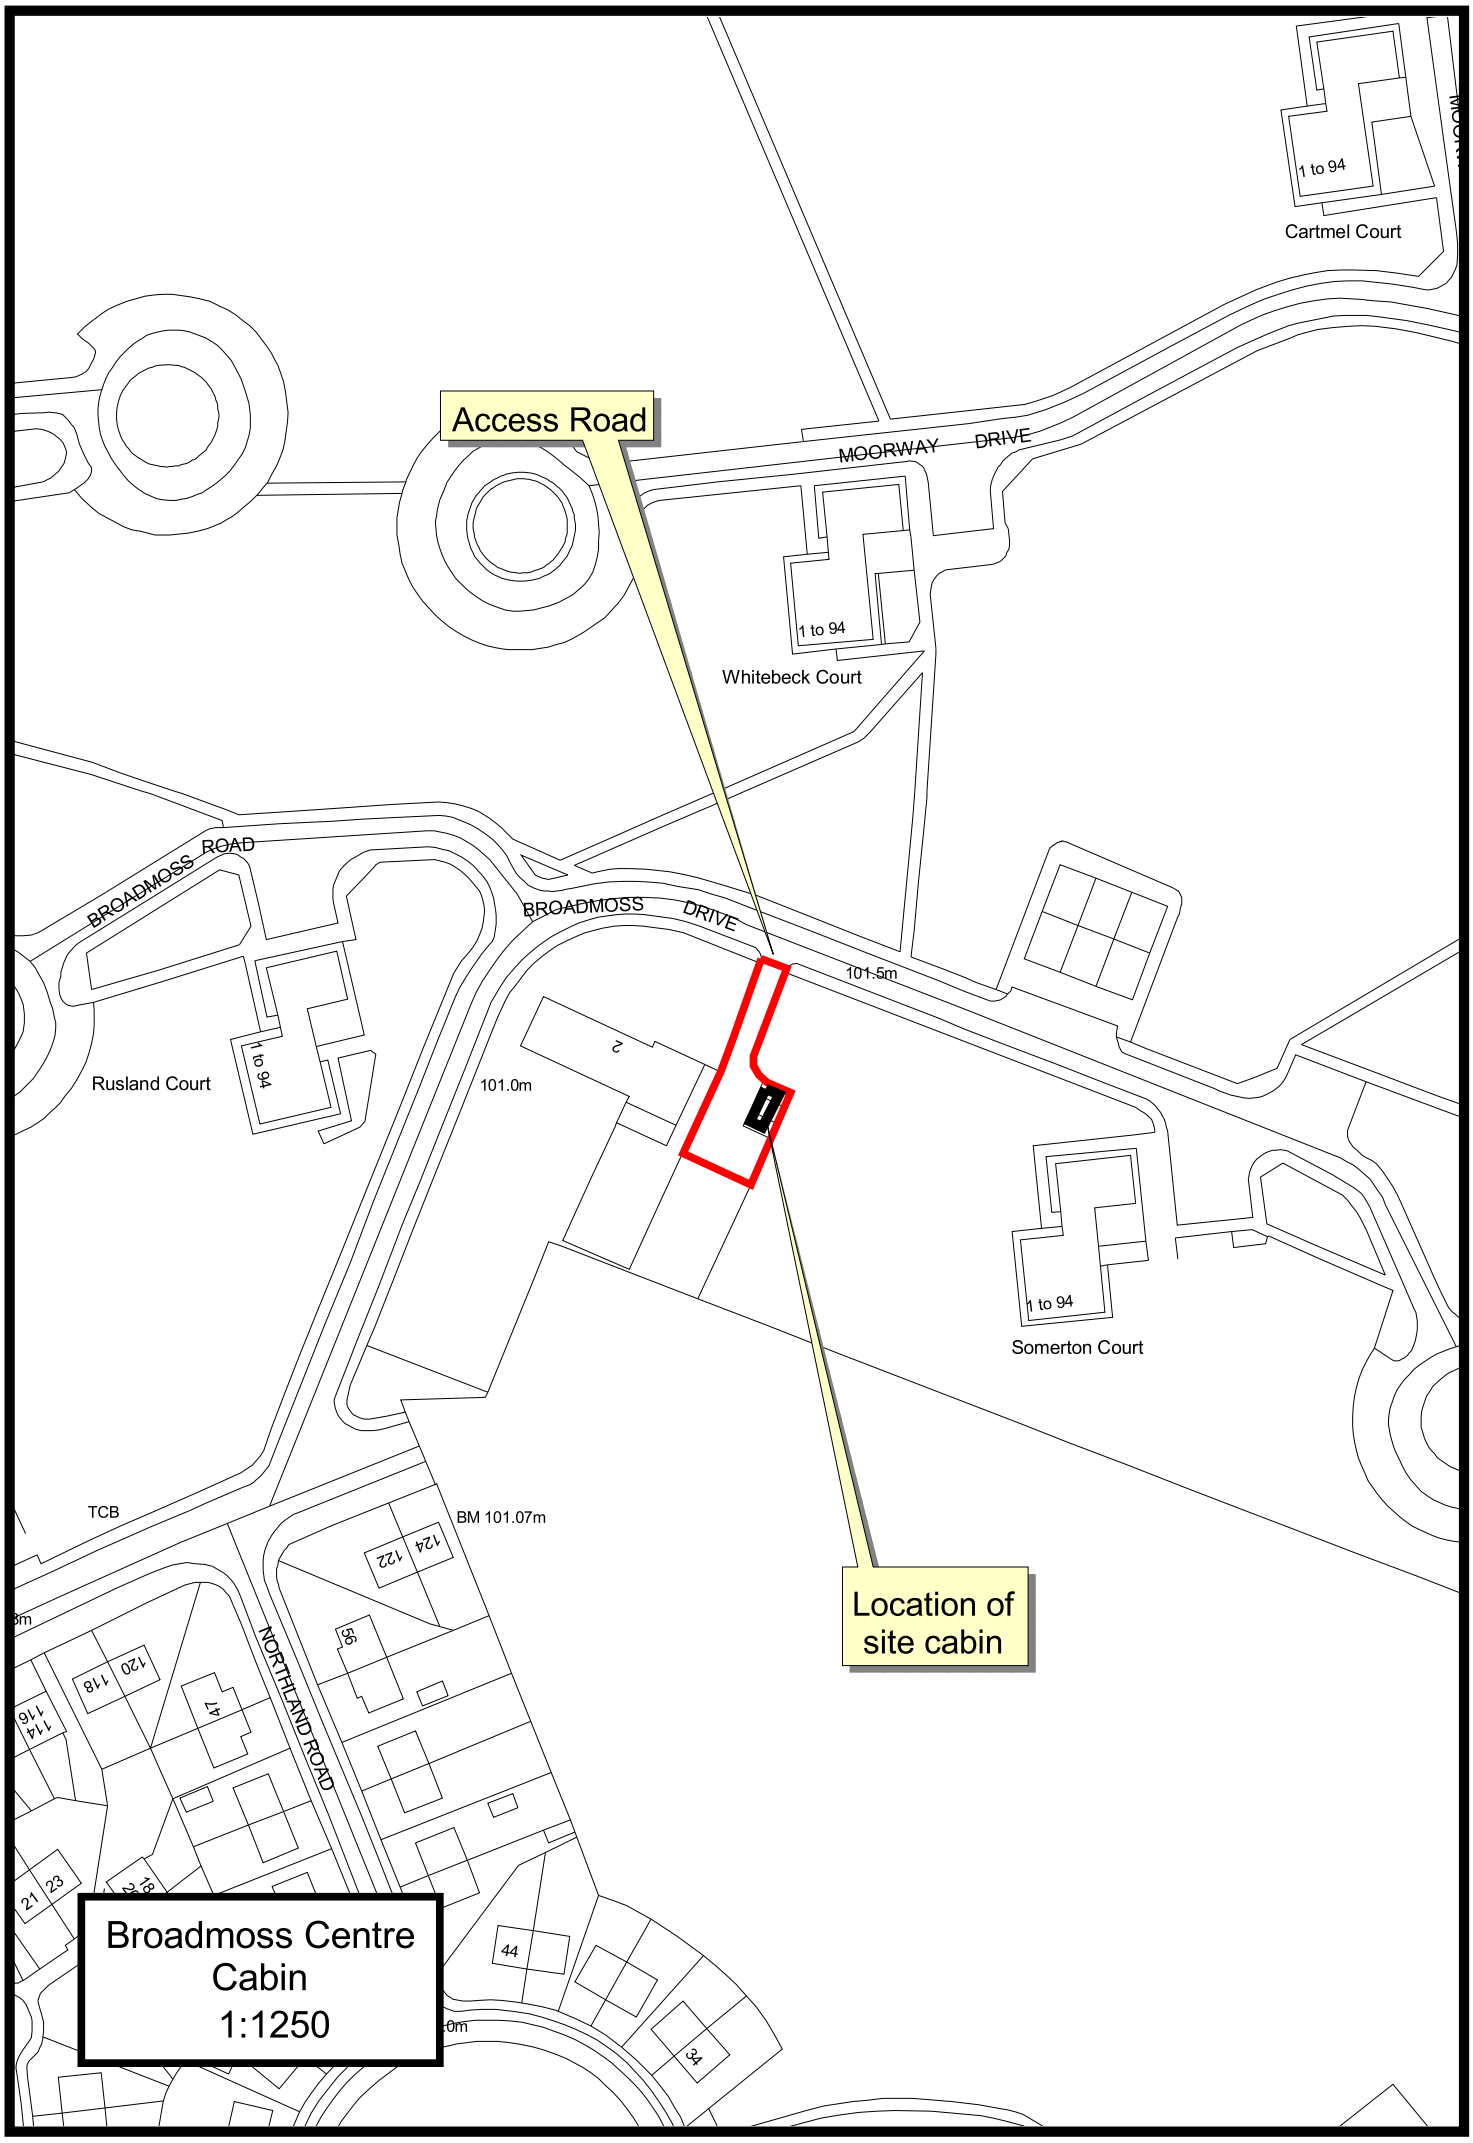
Access Road
MOORWAY DRIVE
1 to 94
Cartmel Court
1 to 94
Whitebeck Court
BROADMOSS ROAD
BROADMOSS DRIVE
101.5m
101.0m
Rusland Court
1 to 94
Somerton Court
1 to 94
TCB
BM 101.07m
NORTHLAND ROAD
Location of site cabin
Broadmoss Centre Cabin
1:1250