

EXISTING

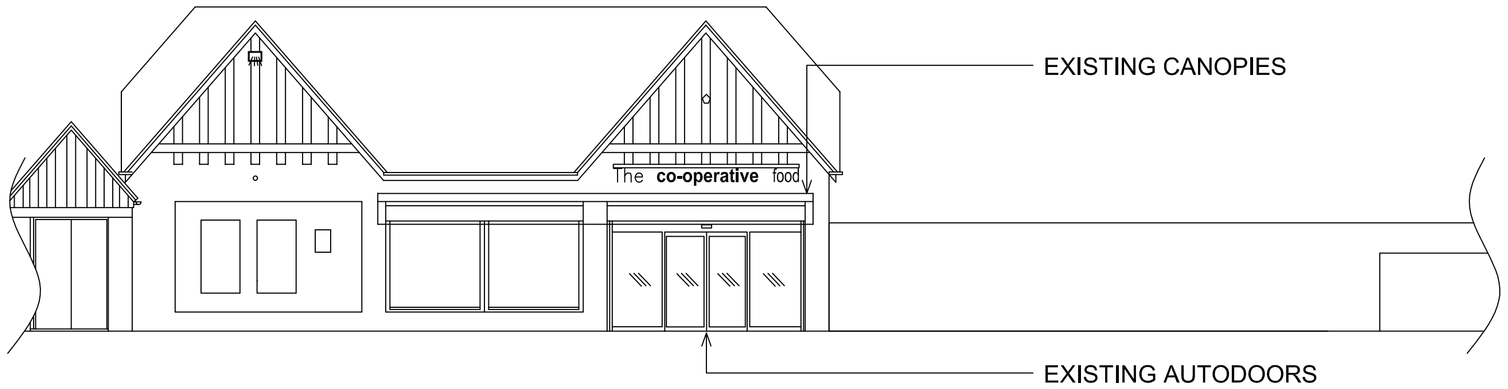


ELEVATION A

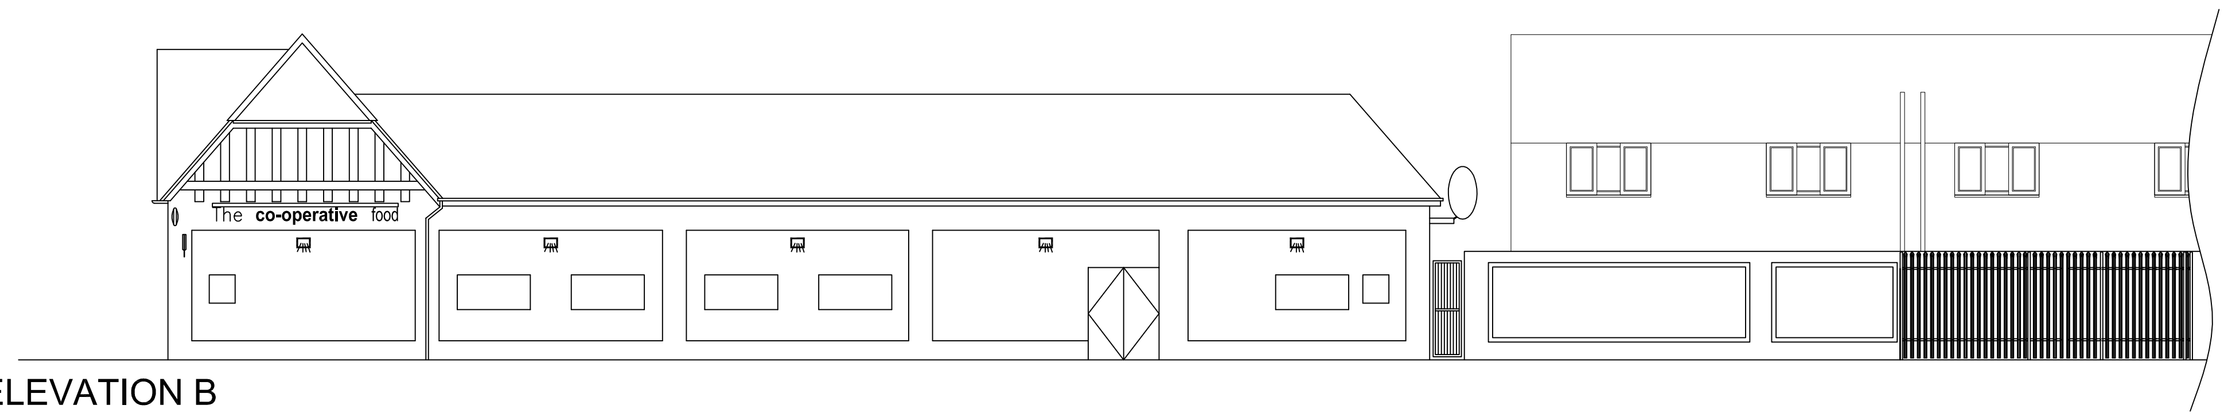


ELEVATION B

PROPOSED

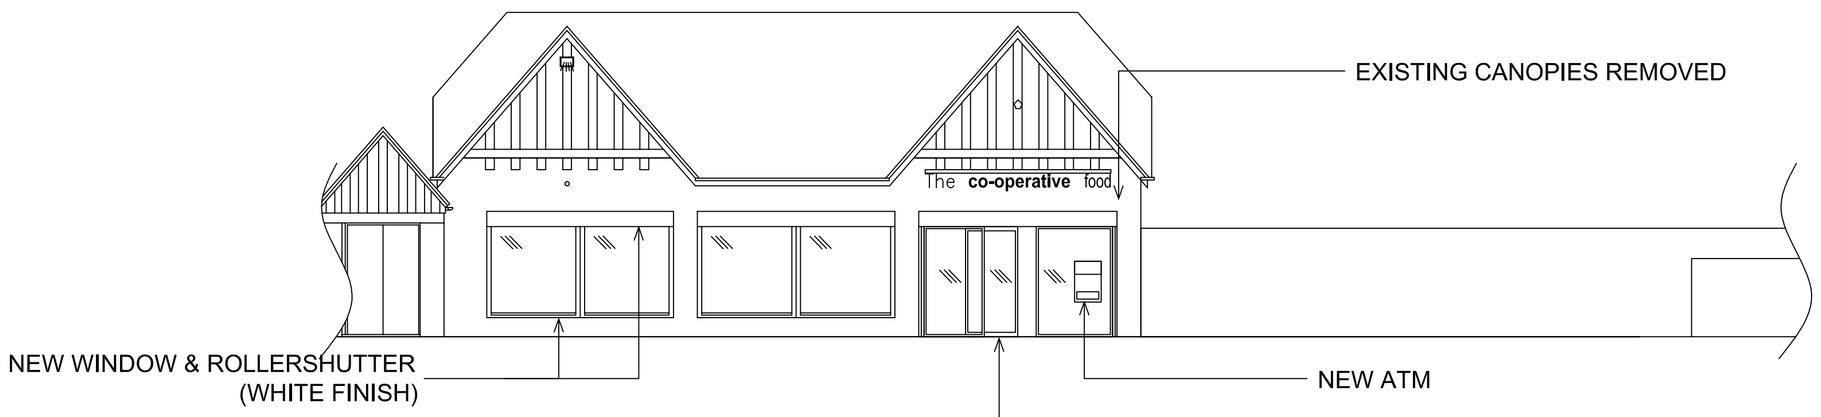

ELEVATION A

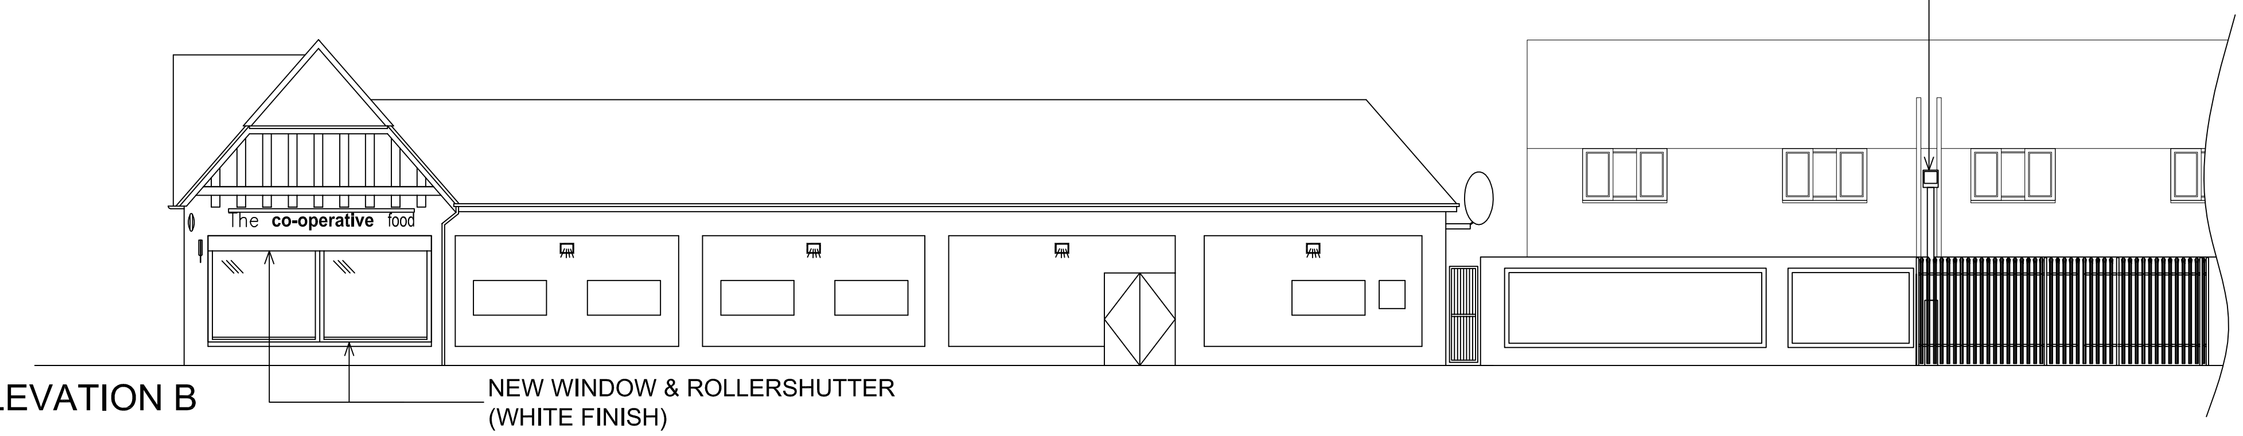

ELEVATION B

SCALE 1:100

0m 2 4 6 8 10

REVISION

© THE CONTENTS OF THIS DRAWING REMAIN THE SOLE PROPERTY OF WELLSFIELD ASSOCIATES AND MUST NOT BE COPIED OR REPRODUCED WITHOUT PRIOR PERMISSION.

FULL SURVEY NOT CARRIED OUT, DRAWING PRODUCED USING INFORMATION SUPPLIED BY THE CLIENT

Wellsfield Associates

80 High Street,
Hadleigh,
Essex.
SS7 2PB
Tel: 01702 551123
Fax: 01702 558530
mail@wellsfieldassociates.co.uk

project

CO-OP SUPERMARKET
174/175 Burton Road
West Didsbury
Manchester
Greater Manchester
M20 2LN
EXISTING & PROPOSED ELEVATIONS

date	drawn
JAN '11	DAR
scale	drg no.
1:100@A1	1953.04