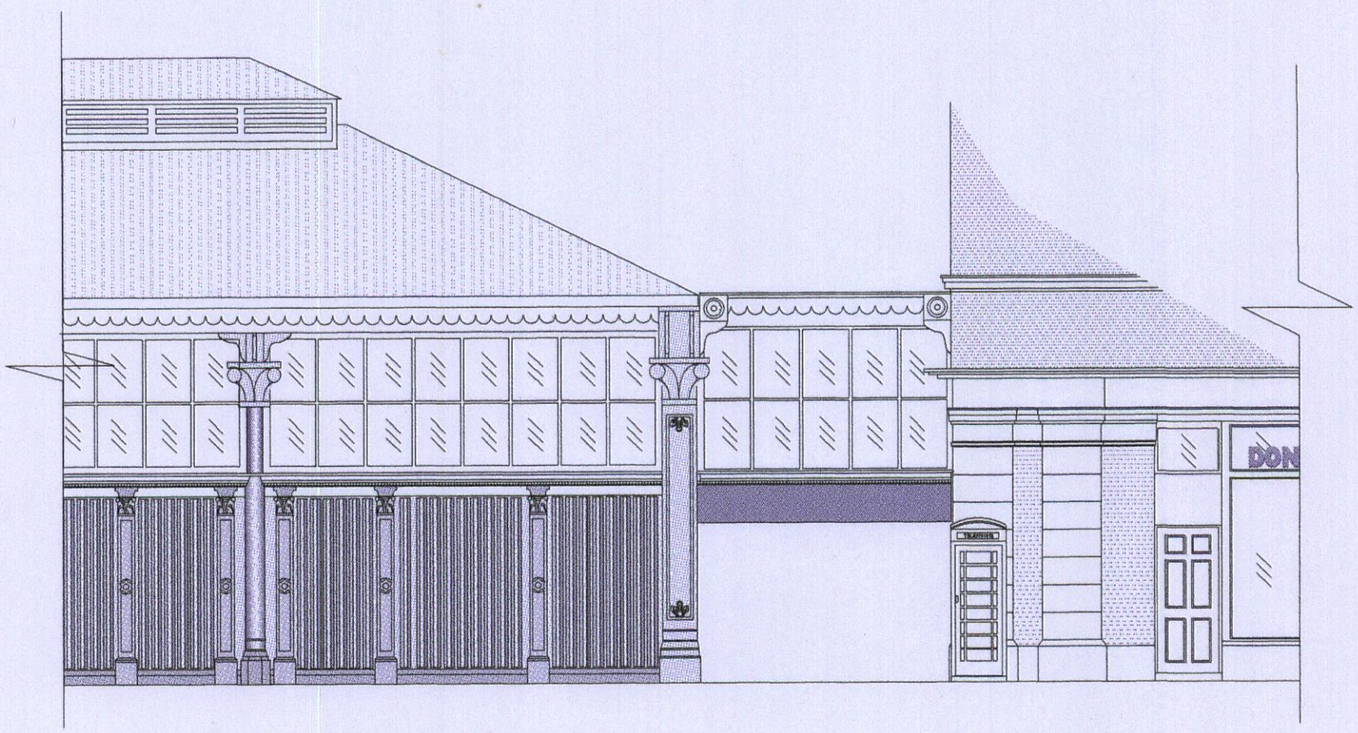

Existing Front Elevation Scale 1:100
No changes proposed to external appearance

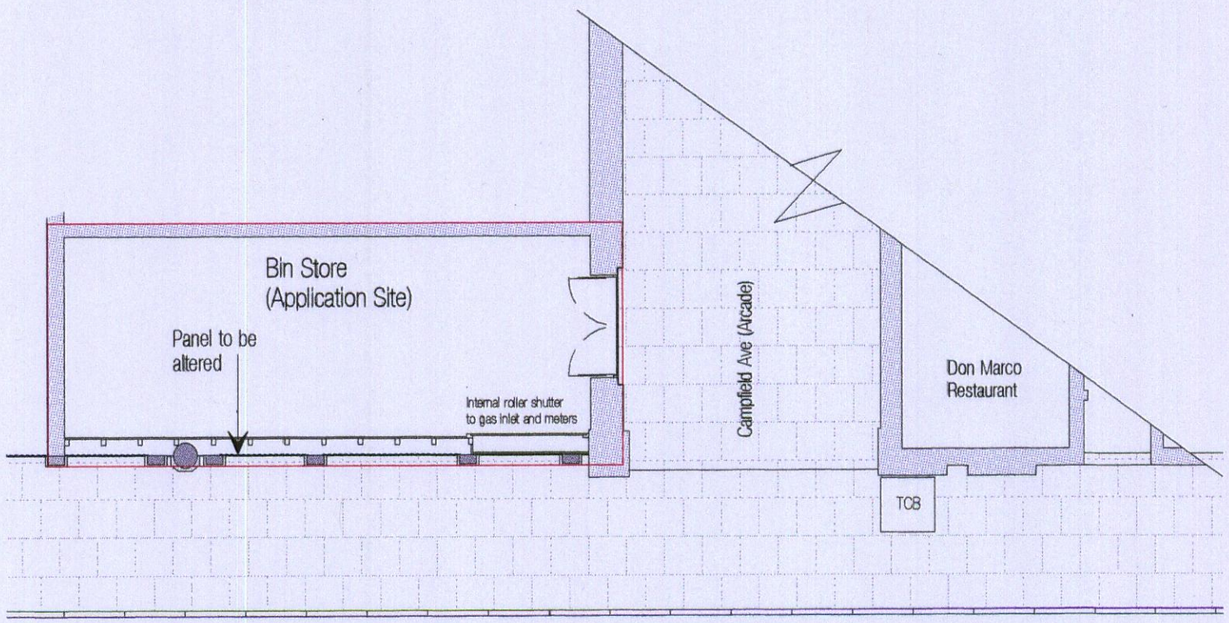

Existing Floor Plan Scale 1:100

Location plan
Scale 1:1250

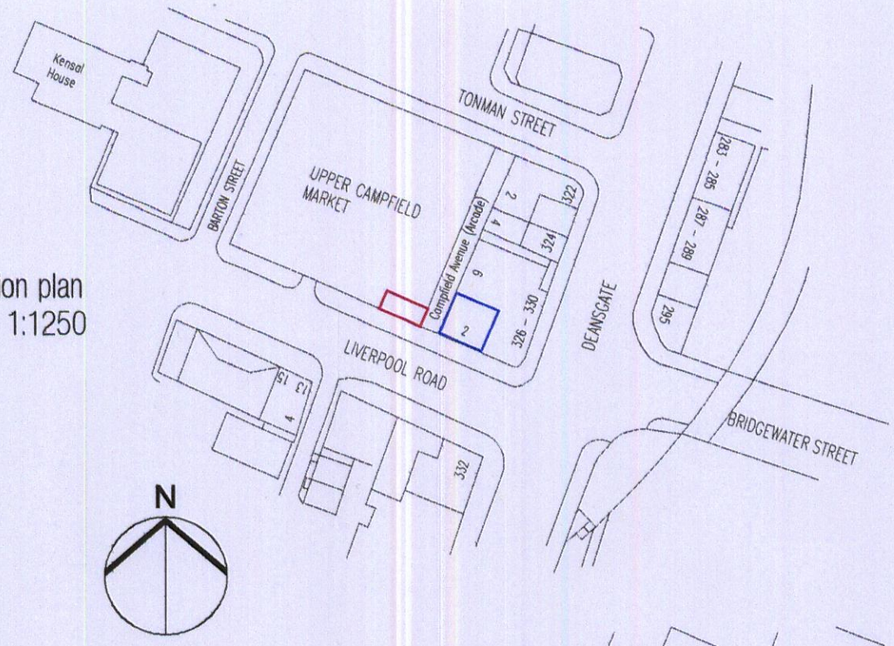

Block plan
Scale 1:500

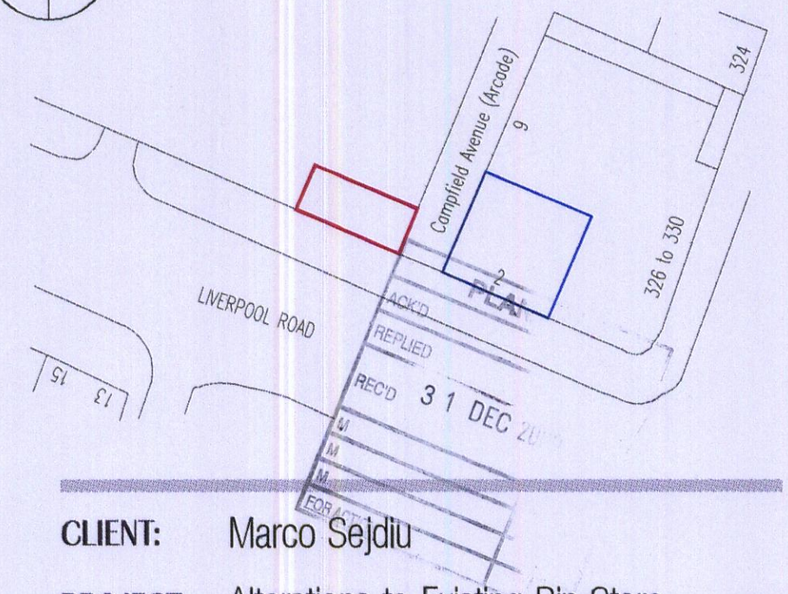

CLIENT:	Marco Sejdiu
PROJECT:	Alterations to Existing Bin Store to Provide Alternative Access
SITE:	Bin Store, Corner of Campfield Ave. & Liverpool Road, Manchester. M15 9AR
DRAWING:	Existing
DWG. No.	MS/09/01 **REV:**
DATE:	20 Dec. '09 **SCALE:** See Plan
DRAWN:	gdm T: 0161 748 5966 M: 07791079486