NOT FOR CONSTRUCTION PURPOSES

FOR DISCUSSION & APPRAISAL ONLY



site layout existing

Notes:- This drawing is COPYRIGHT no copy or alteration may be made without our prior permission

DO NOT SCALE FROM THIS DRAWING FOR SETTING OUT OF WORKS

Goodchild Architectural

Chartered Architectural Technologist

62 Belmont Ave, Springhead,
Oldham, OL4 4RS.
Tel : 079-000-000-45

Scale: *1:500*

Client: *Mr. G Rowan*

Date: *Aug 2012*


Address: *Land adj. to Fariy St., Cheetham hill*

Dwg. No. Rev. *T5325*

Title: *2No Appartments*

NOT FOR CONSTRUCTION PURPOSES

FOR DISCUSSION & APPRAISAL ONLY

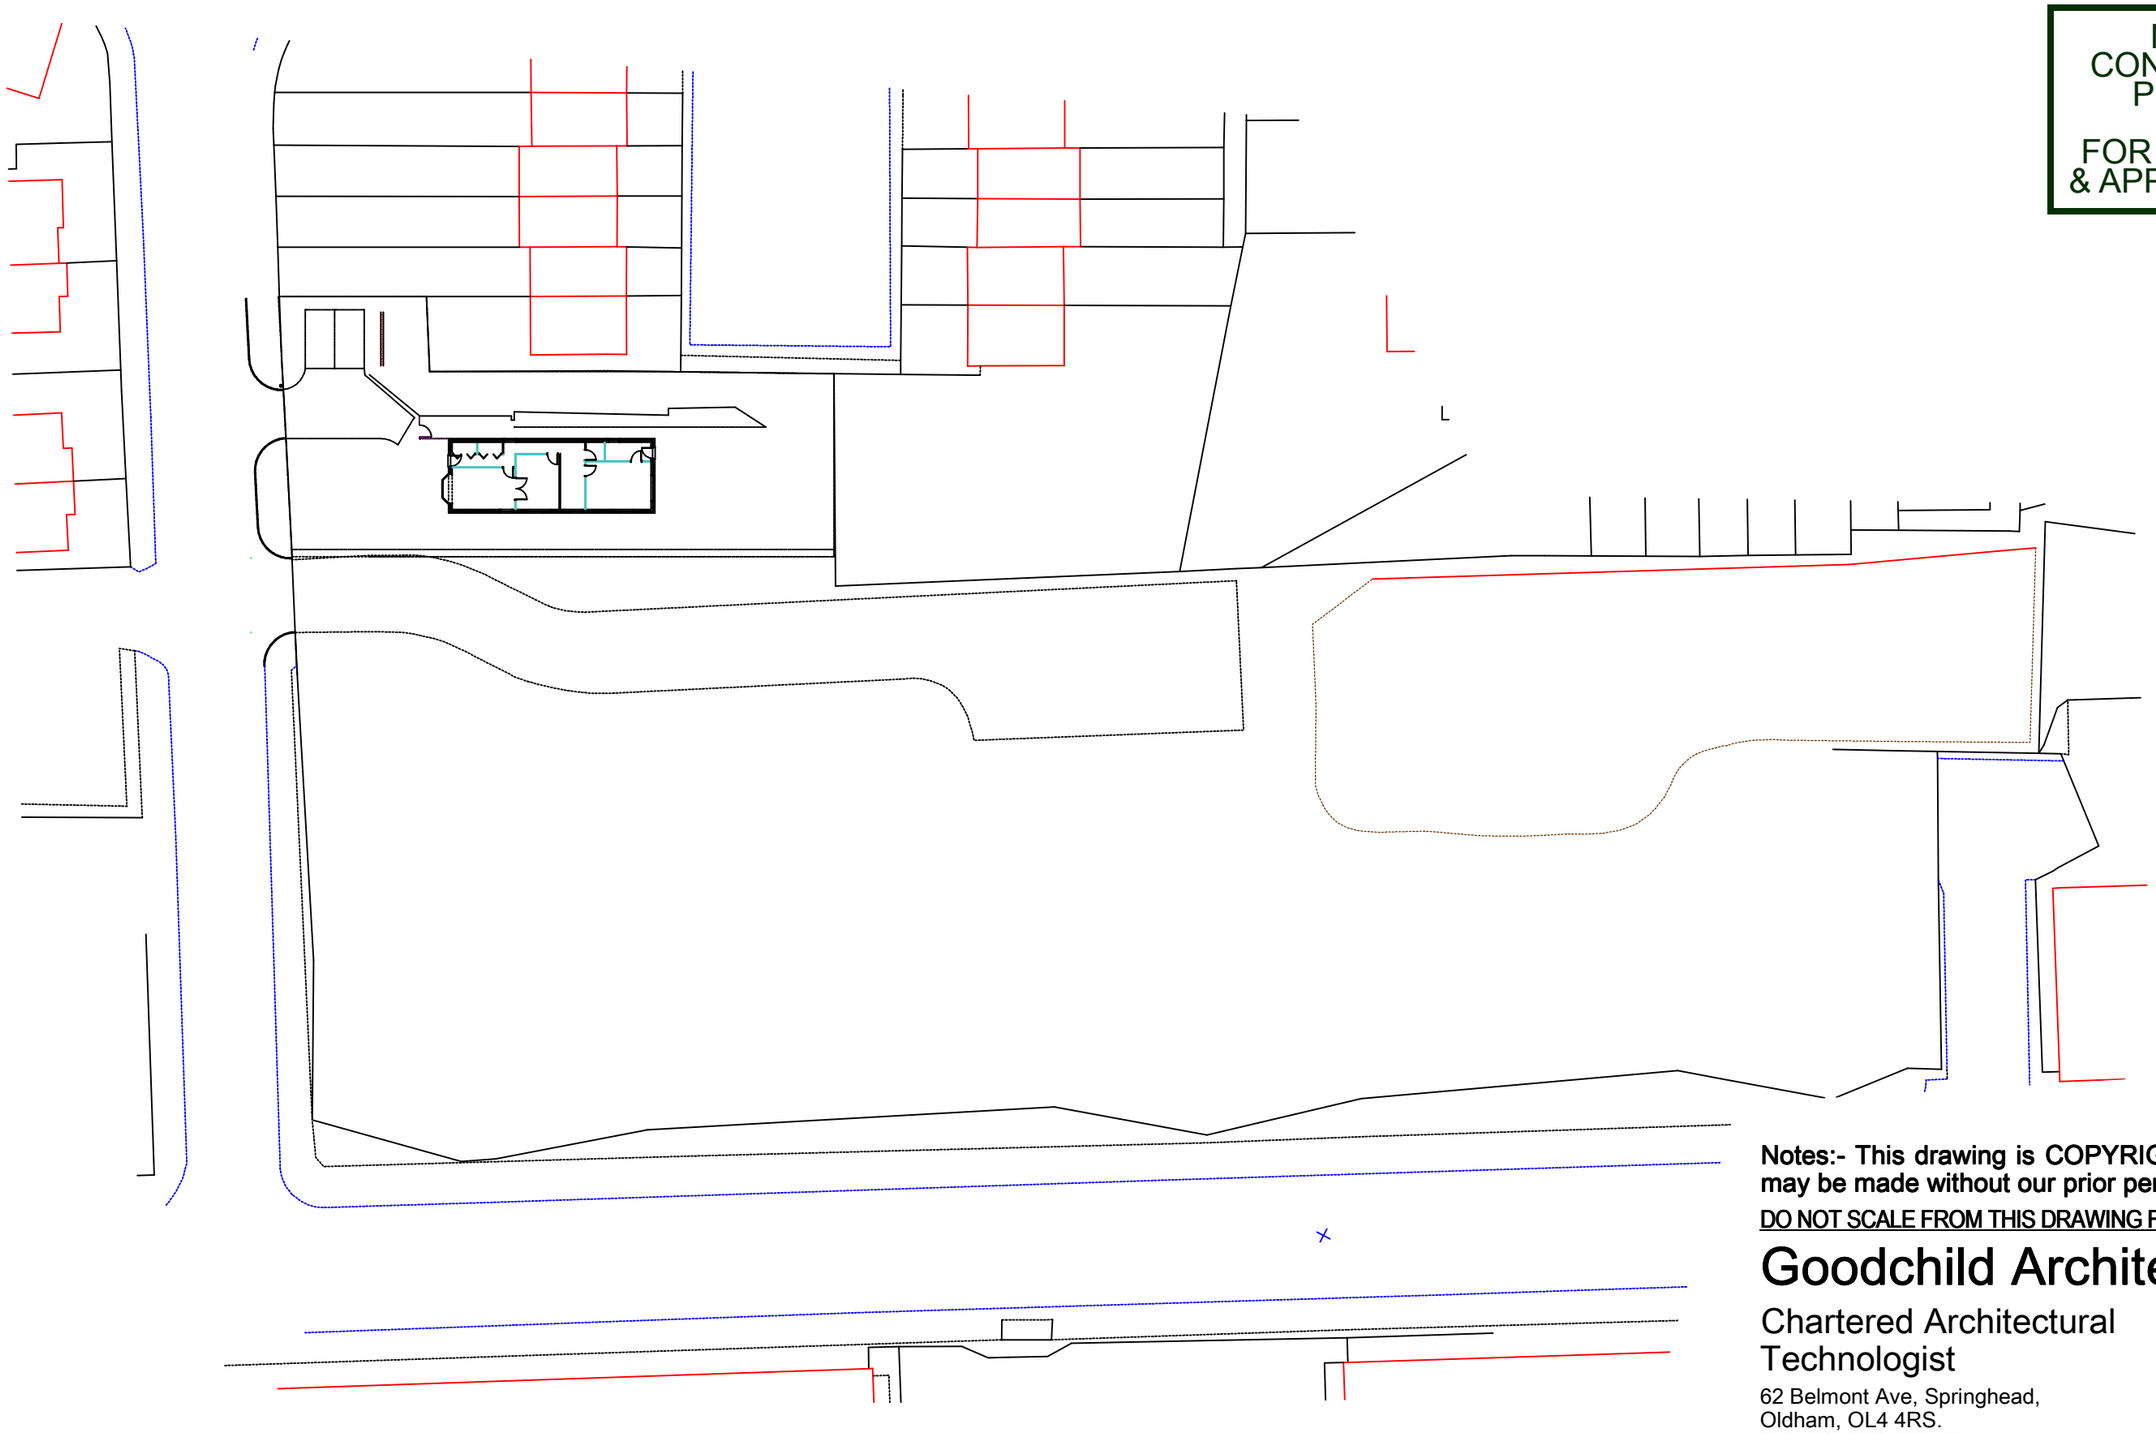

site layout Proposed

Notes:- This drawing is COPYRIGHT no copy or alteration may be made without our prior permission

DO NOT SCALE FROM THIS DRAWING FOR SETTING OUT OF WORKS

Goodchild Architectural

Chartered Architectural Technologist

62 Belmont Ave, Springhead,
Oldham, OL4 4RS.
Tel : 079-000-000-45

Scale: *1:500*

Client: *Mr. G Rowan*

Date: *Aug 2012*


Address: *Land adj. to Fariy St., Cheetham hill*

Dwg. No. Rev. *T5325*

Title: *2No Appartments*

NOT FOR CONSTRUCTION PURPOSES

FOR DISCUSSION & APPRAISAL ONLY

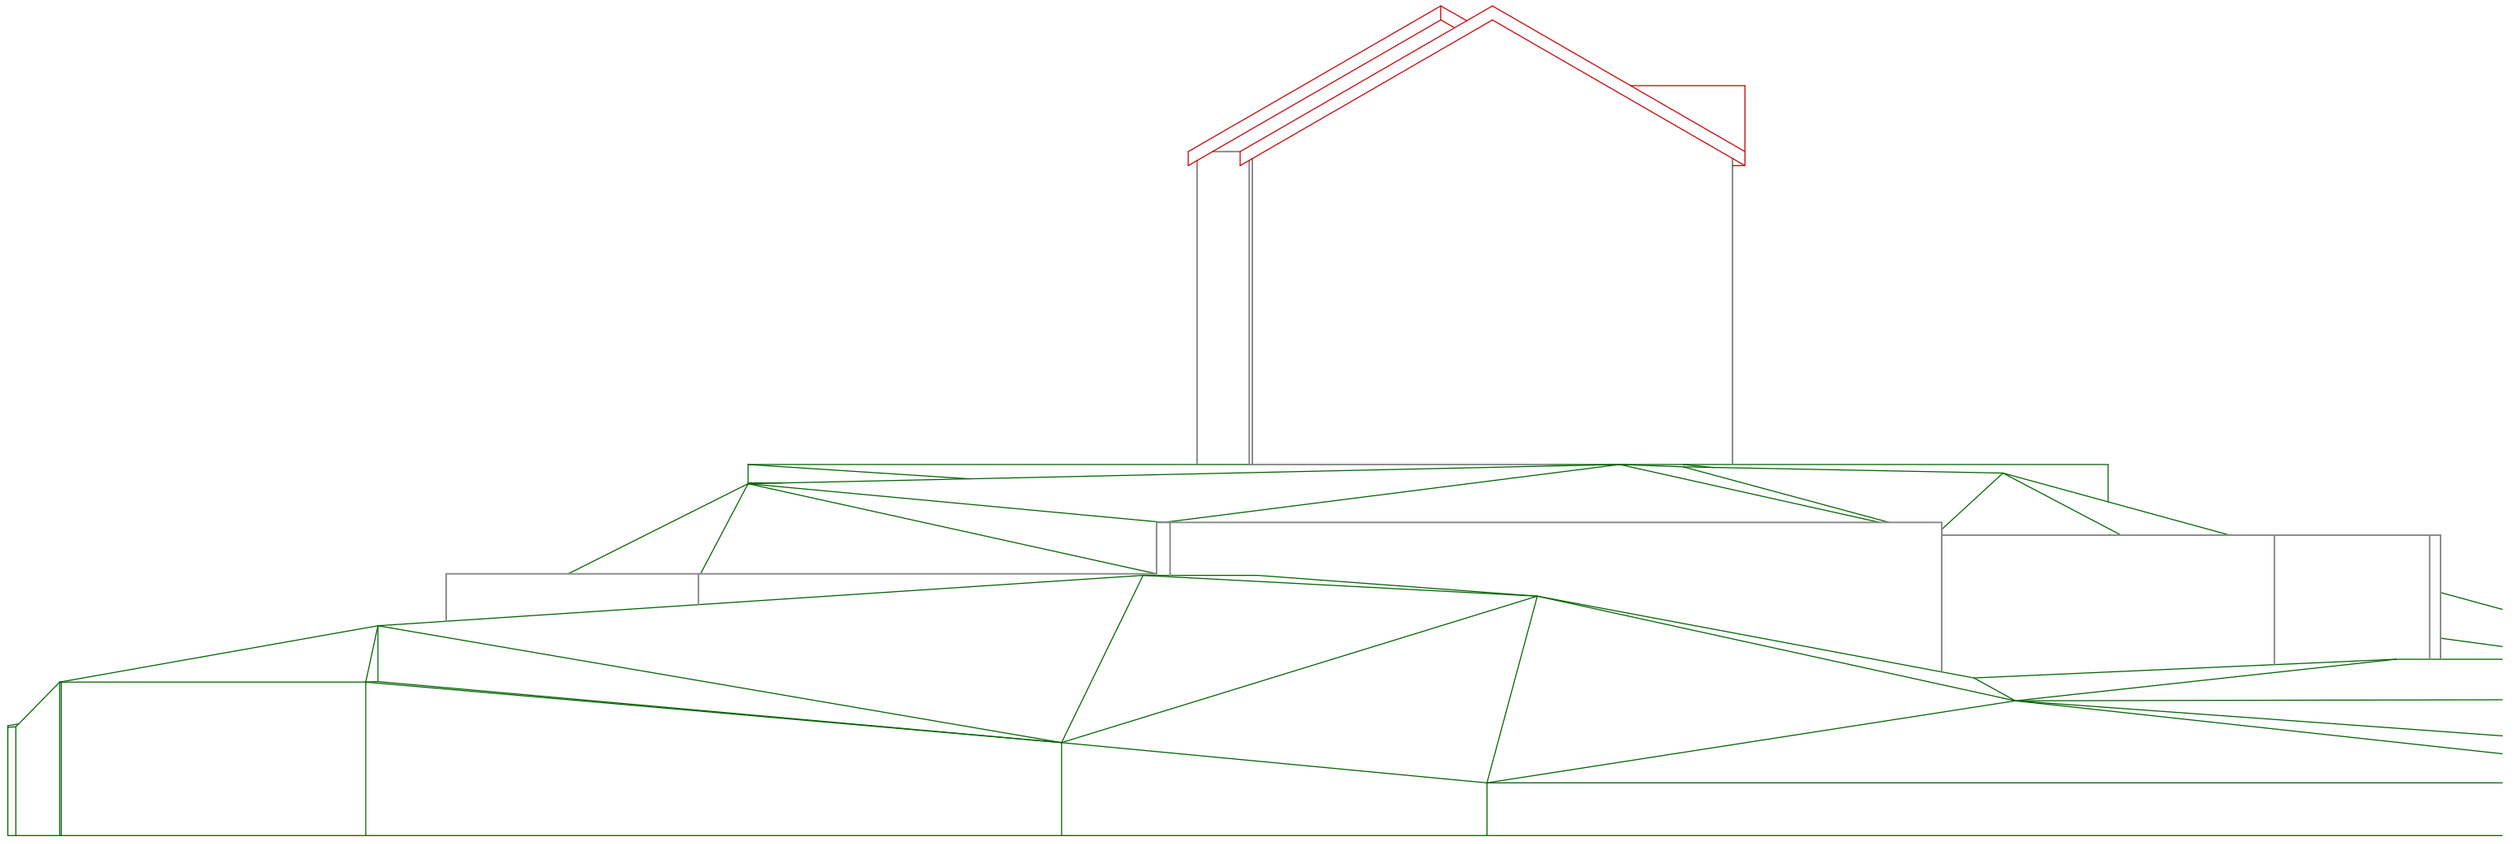

Street scene existing

Notes:- This drawing is COPYRIGHT no copy or alteration may be made without our prior permission

DO NOT SCALE FROM THIS DRAWING FOR SETTING OUT OF WORKS

Goodchild Architectural

Chartered Architectural Technologist

62 Belmont Ave, Springhead,
Oldham, OL4 4RS.
Tel : 079-000-000-45

Scale: *1:100*

Client: *Mr. G Rowan*

Date: *Aug 2012*

Address: *Land adj. to Fariy St., Cheetham hill*

Dwg. No. Rev. *T5325*

Title: *2No Appartments*

NOT FOR CONSTRUCTION PURPOSES

FOR DISCUSSION & APPRAISAL ONLY



Street scene Proposed

Notes:- This drawing is COPYRIGHT no copy or alteration may be made without our prior permission

DO NOT SCALE FROM THIS DRAWING FOR SETTING OUT OF WORKS

Goodchild Architectural

Chartered Architectural Technologist

62 Belmont Ave, Springhead,
Oldham, OL4 4RS.
Tel : 079-000-000-45

Scale: *1:100*


Client: *Mr. G Rowan*


Date: *Aug 2012*

Address: *Land adj. to Fariy St., Cheetham hill*

Dwg. No. Rev. *T5325*

Title: *2No Appartments*

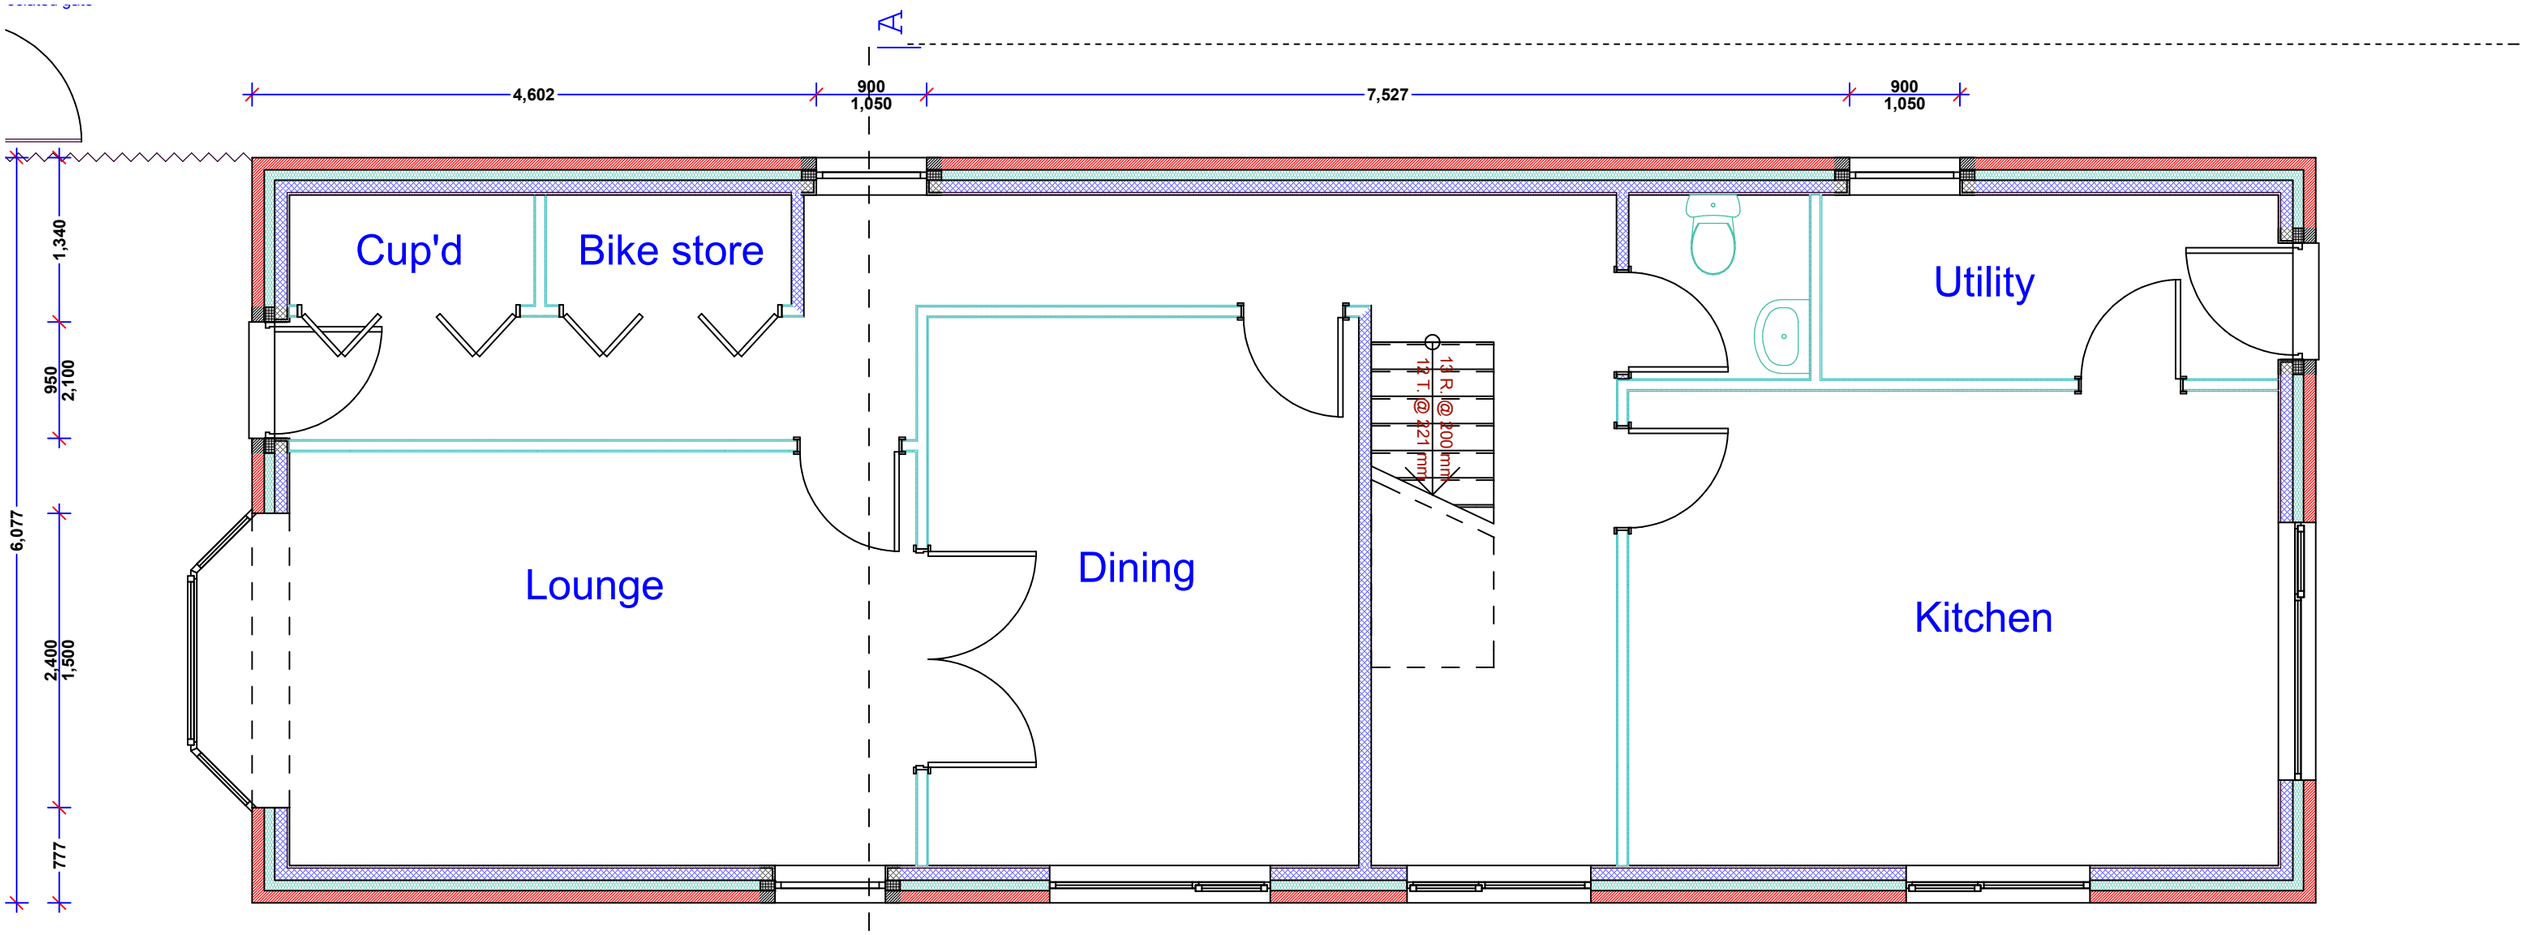

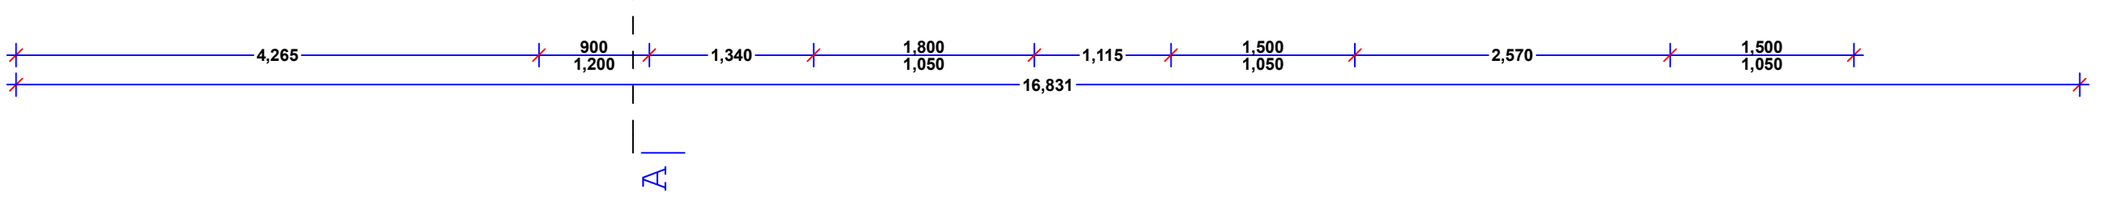

Proposed Ground

NOT FOR CONSTRUCTION PURPOSES

FOR DISCUSSION & APPRAISAL ONLY

Notes:- This drawing is COPYRIGHT no copy or alteration may be made without our prior permission

DO NOT SCALE FROM THIS DRAWING FOR SETTING OUT OF WORKS

Goodchild Architectural

Chartered Architectural Technologist

62 Belmont Ave, Springhead,
Oldham, OL4 4RS.
Tel : 079-000-000-45

Scale: *1:50*


Client: *Mr. G Rowan*

Date: *Aug 2012*

Address: *Land adj. to Fariy St., Cheetham hill*

Dwg. No. Rev. *T5325*

Title: *2No Appartments*

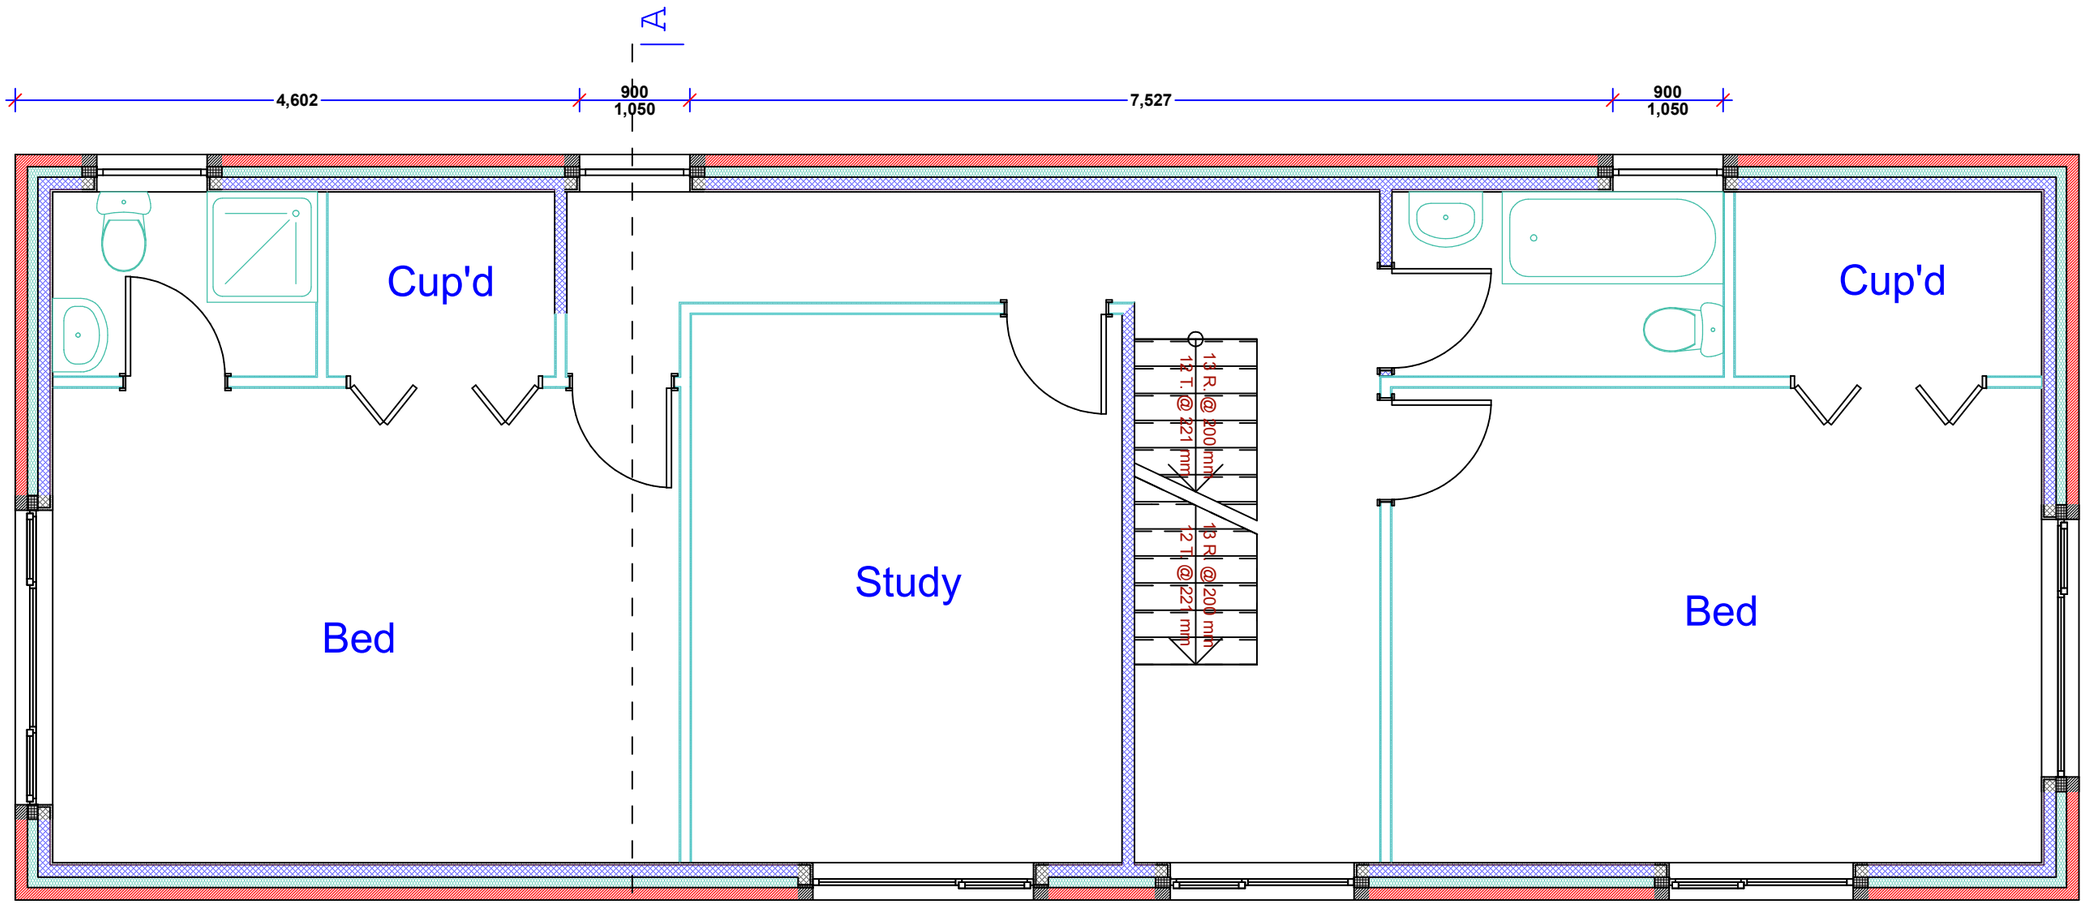

Proposed First

NOT FOR CONSTRUCTION PURPOSES

FOR DISCUSSION & APPRAISAL ONLY

Notes:- This drawing is COPYRIGHT no copy or alteration may be made without our prior permission

DO NOT SCALE FROM THIS DRAWING FOR SETTING OUT OF WORKS

Goodchild Architectural

Chartered Architectural Technologist

62 Belmont Ave, Springhead,
Oldham, OL4 4RS.
Tel : 079-000-000-45

Scale: *1:50*


Client: *Mr. G Rowan*

Date: *Aug 2012*

Address: *Land adj. to Fariy St., Cheetham hill*

Dwg. No. Rev. *T5325*

Title: *2No Appartments*

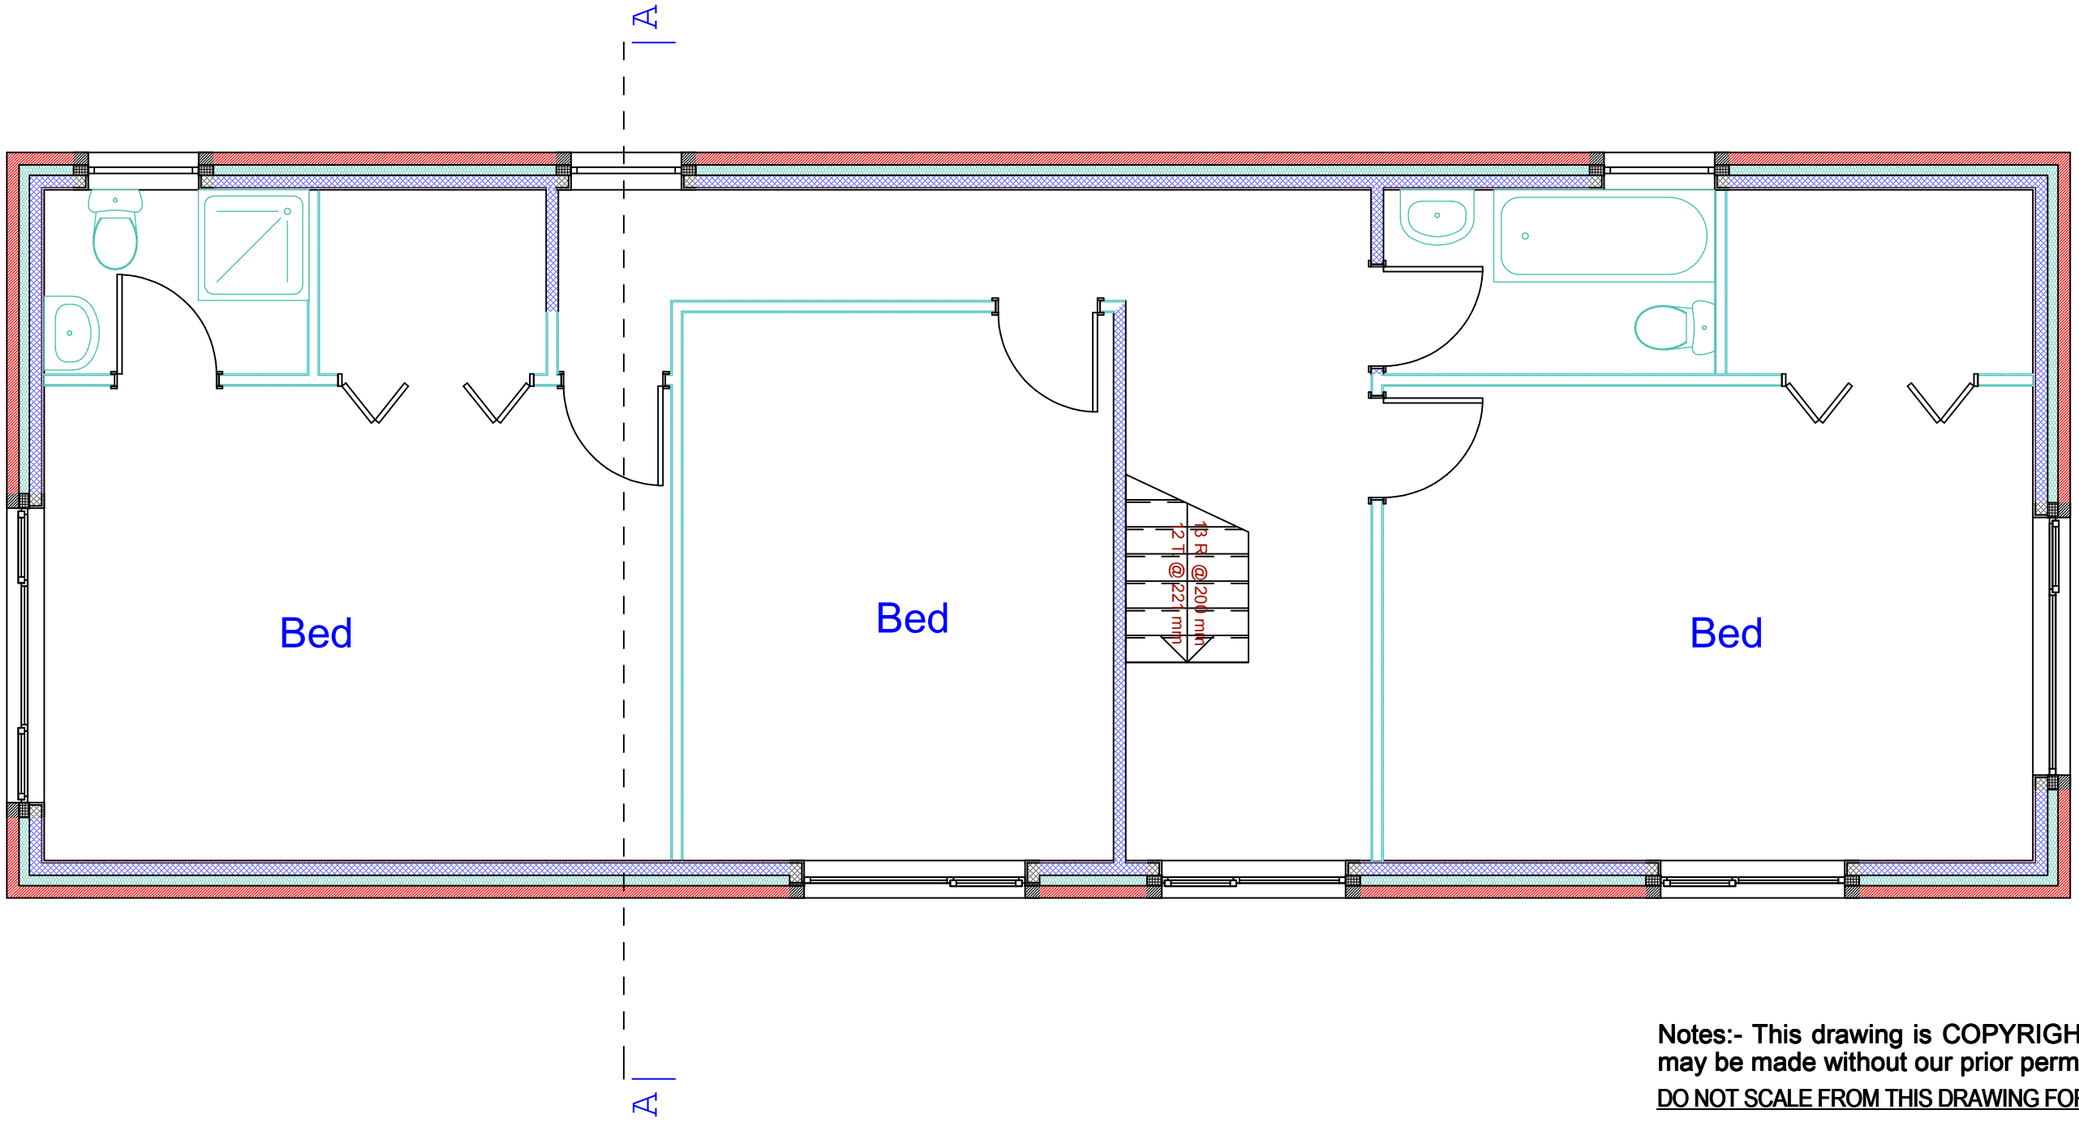

Proposed Second

Notes:- This drawing is COPYRIGHT no copy or alteration may be made without our prior permission

DO NOT SCALE FROM THIS DRAWING FOR SETTING OUT OF WORKS

Goodchild Architectural

Chartered Architectural Technologist

62 Belmont Ave, Springhead,
Oldham, OL4 4RS.
Tel : 079-000-000-45

Scale:

Client:
Mr. G Rowan

Date:
Aug 2012
Page 7 of 12


Address:
Land adj. to Fariy St.,
Cheetham hill

Dwg. No. Rev.
T5325

Title:
2No Appartments

NOT FOR CONSTRUCTION PURPOSES

FOR DISCUSSION & APPRAISAL ONLY

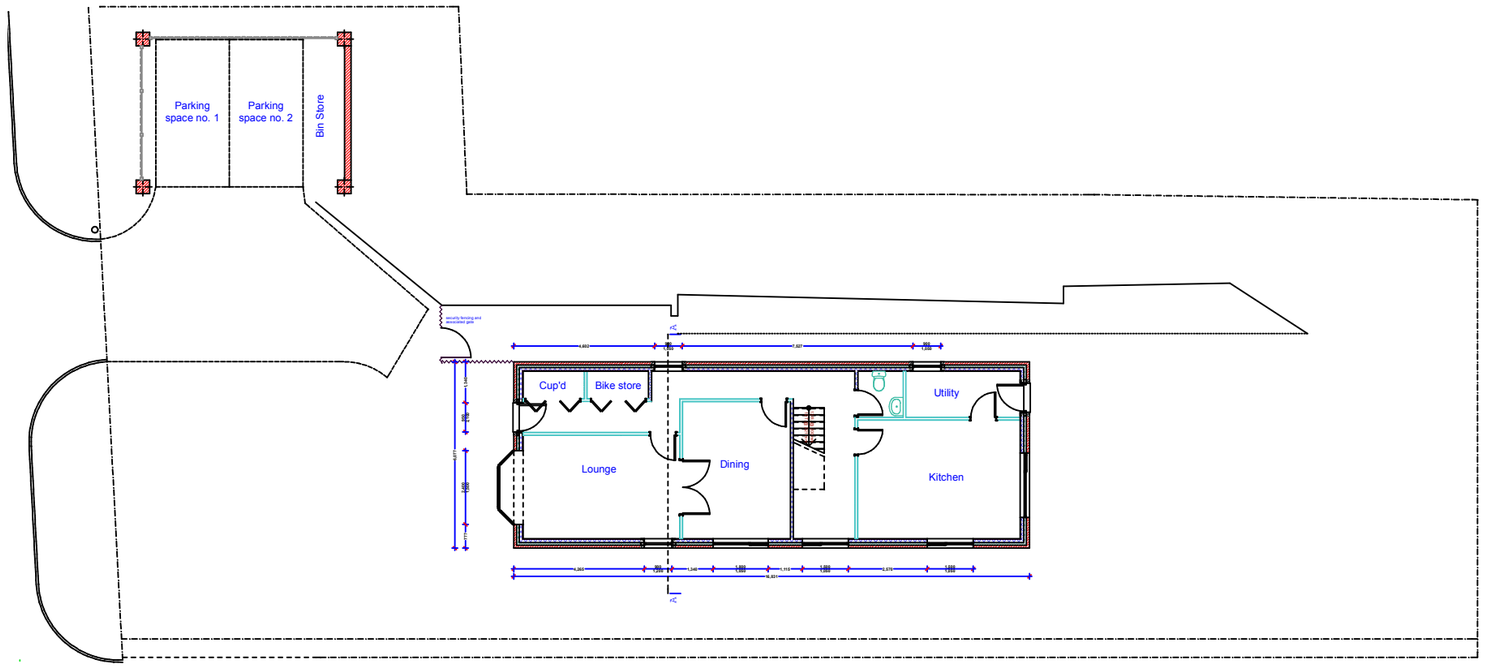

Site detail

Notes:- This drawing is COPYRIGHT no copy or alteration may be made without our prior permission

DO NOT SCALE FROM THIS DRAWING FOR SETTING OUT OF WORKS

Goodchild Architectural

Chartered Architectural Technologist

62 Belmont Ave, Springhead,
Oldham, OL4 4RS.
Tel : 079-000-000-45

Scale: *1:200*

Client: *Mr. G Rowan*

Date: *Aug 2012*


Address: *Land adj. to Fariy St., Cheetham hill*

Dwg. No. Rev. *T5325*


Title: *2No Appartments*

NOT FOR CONSTRUCTION PURPOSES

FOR DISCUSSION & APPRAISAL ONLY

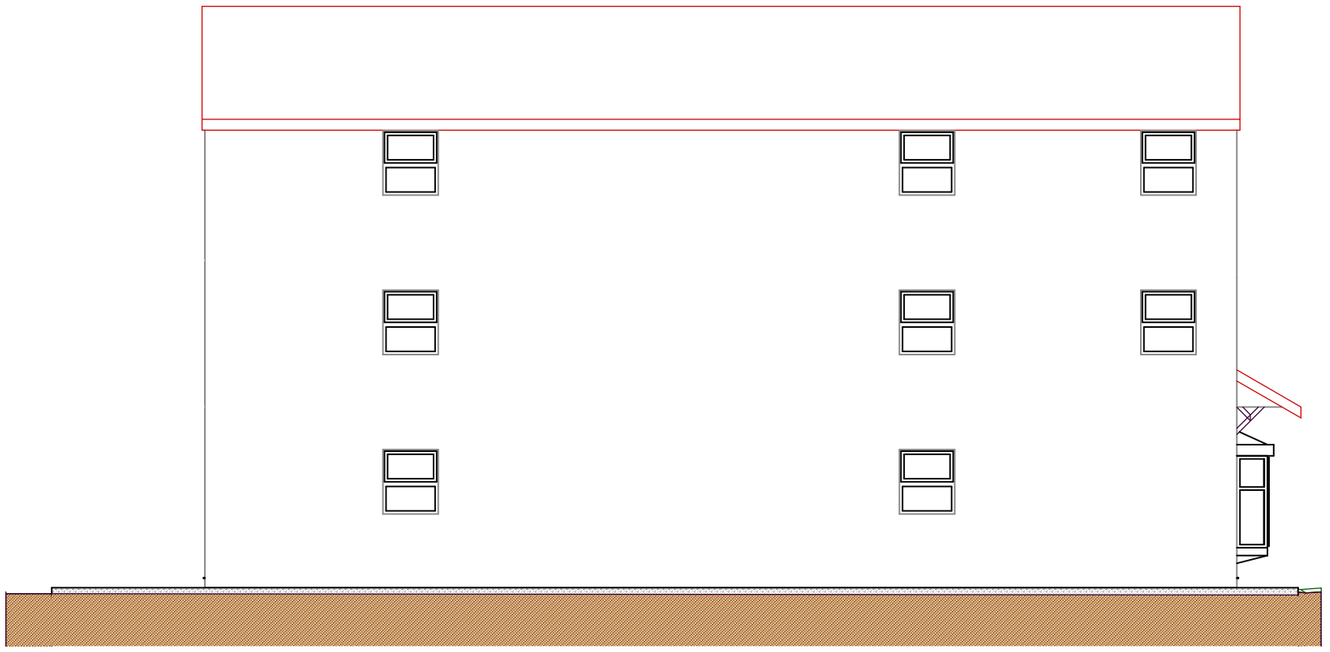

Side Elevation

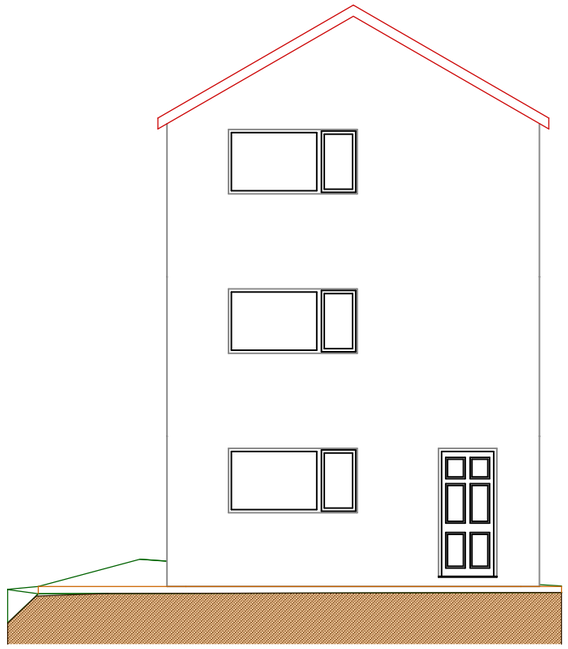

Rear Elevation

Notes:- This drawing is COPYRIGHT no copy or alteration may be made without our prior permission

DO NOT SCALE FROM THIS DRAWING FOR SETTING OUT OF WORKS

Goodchild Architectural

Chartered Architectural Technologist

62 Belmont Ave, Springhead,
Oldham, OL4 4RS.
Tel : 079-000-000-45

Scale: *1:100*

Date: *Aug 2012*

Page9 of 12

Dwg. No. Rev. *T5325*


Client: *Mr. G Rowan*

Address: *Land adj. to Fariy St., Cheetham hill*

Title: *2No Appartments*

NOT FOR CONSTRUCTION PURPOSES

FOR DISCUSSION & APPRAISAL ONLY

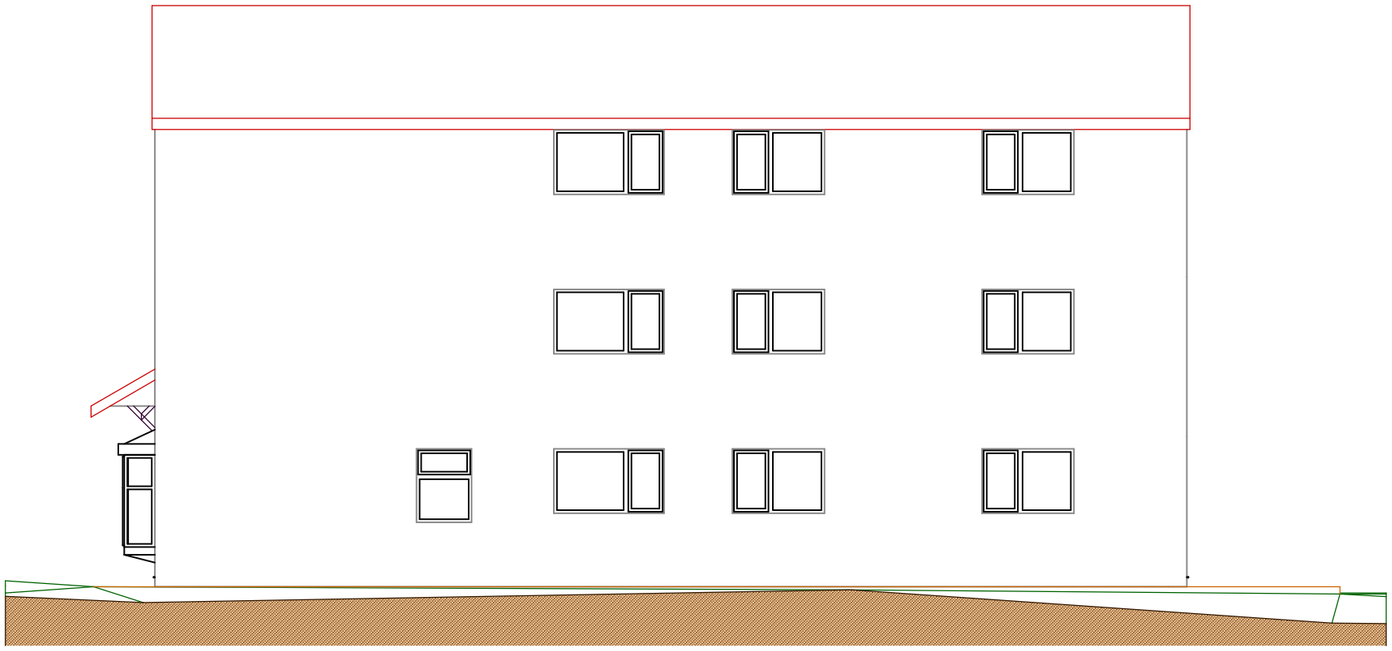

Side Elevation



Front Elevation

Notes:- This drawing is COPYRIGHT no copy or alteration may be made without our prior permission

DO NOT SCALE FROM THIS DRAWING FOR SETTING OUT OF WORKS

Goodchild Architectural

Chartered Architectural Technologist

62 Belmont Ave, Springhead,
Oldham, OL4 4RS.
Tel : 079-000-000-45

Scale: *1:100*

Client: *Mr. G Rowan*

Date: *Aug 2012*
Page10 of 12

Address: *Land adj. to Fariy St., Cheetham hill*


Dwg. No. Rev. *T5325*

Title: *2No Appartments*

NOT FOR CONSTRUCTION PURPOSES

FOR DISCUSSION & APPRAISAL ONLY

A-A

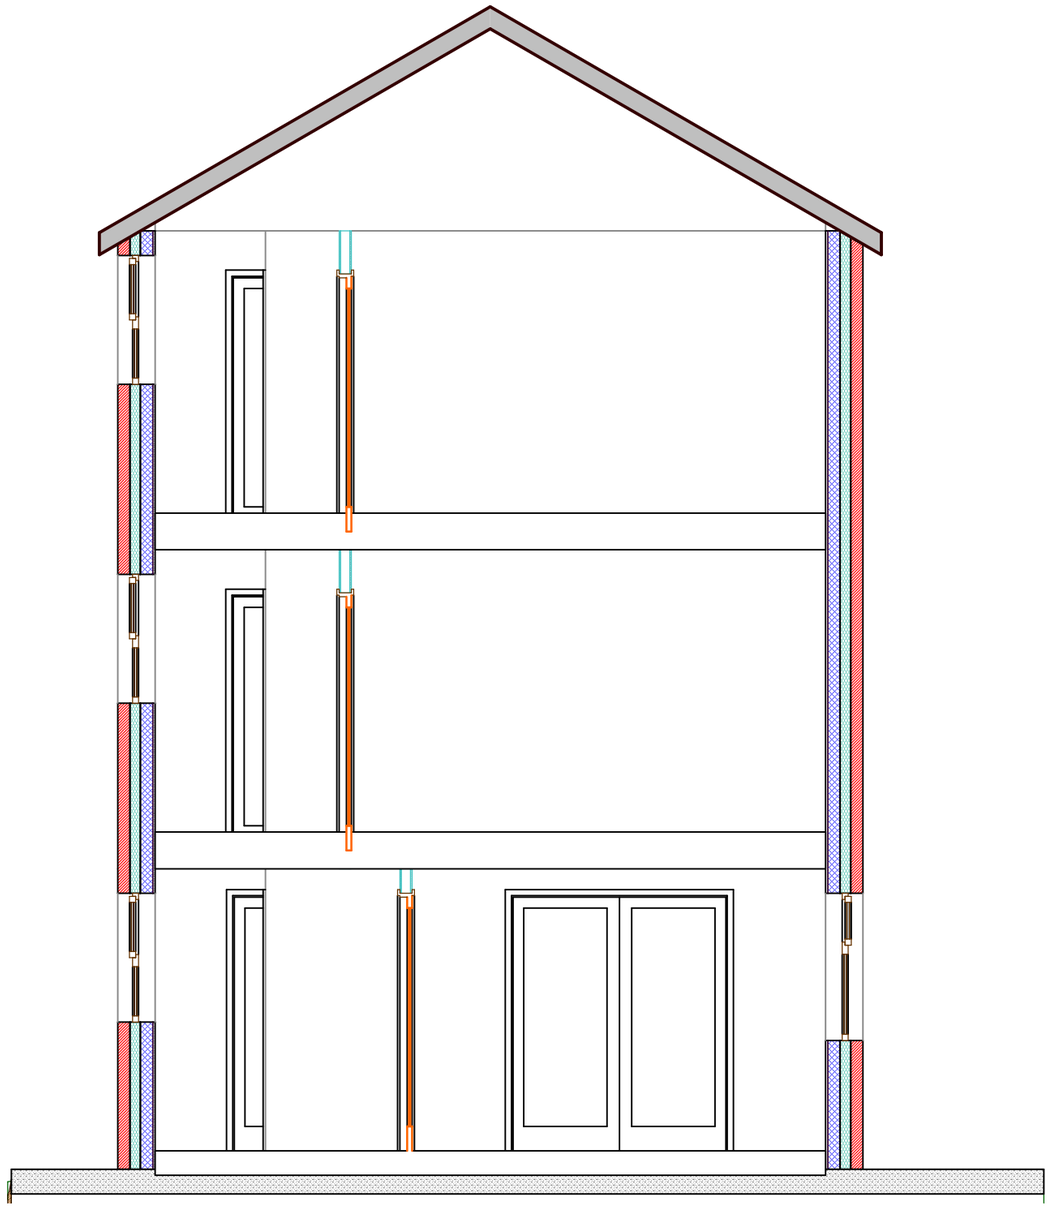

Notes:- This drawing is COPYRIGHT no copy or alteration may be made without our prior permission

DO NOT SCALE FROM THIS DRAWING FOR SETTING OUT OF WORKS

Goodchild Architectural

Chartered Architectural Technologist

62 Belmont Ave, Springhead,
Oldham, OL4 4RS.
Tel : 079-000-000-45

Scale: *1:50*

Client: *Mr. G Rowan*


Date: *Aug 2012*

Page11 of 12

Address: *Land adj. to Fariy St., Cheetham hill*

Dwg. No. Rev. *T5325*

Title: *2No Appartments*

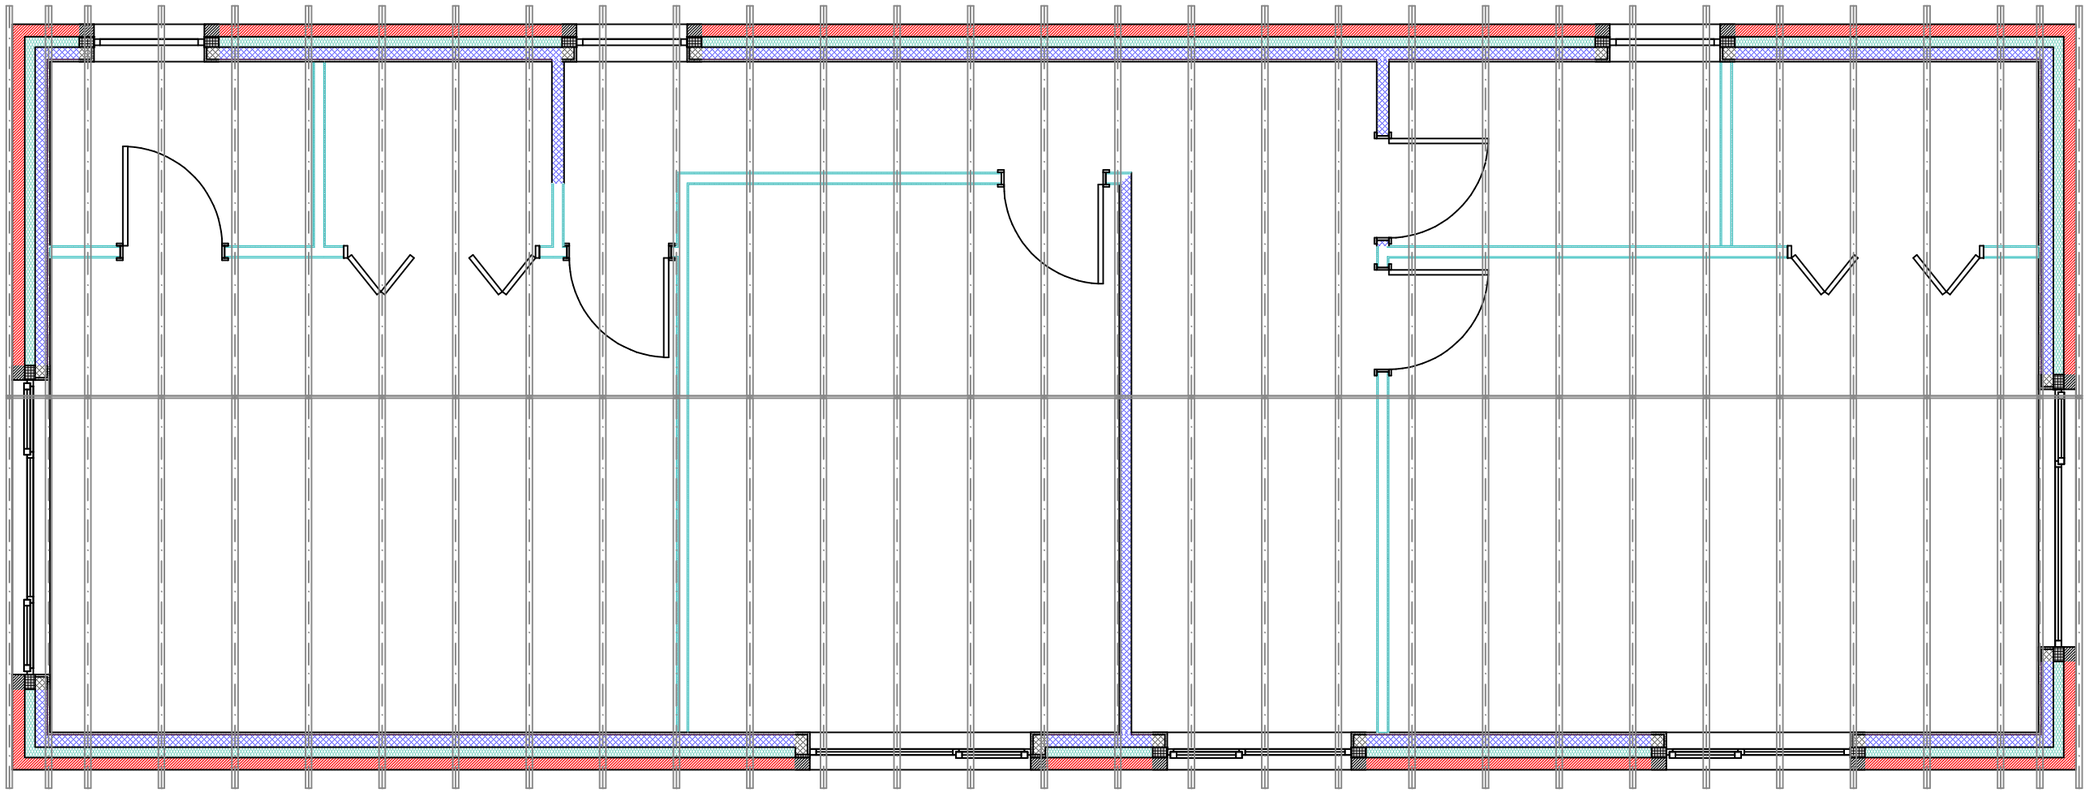

Second Floor

Notes:- This drawing is COPYRIGHT no copy or alteration may be made without our prior permission

DO NOT SCALE FROM THIS DRAWING FOR SETTING OUT OF WORKS

Goodchild Architectural

Chartered Architectural Technologist

62 Belmont Ave, Springhead,
Oldham, OL4 4RS.
Tel : 079-000-000-45

Scale: *1:50*

Client: *Mr. G Rowan*

Date: *Aug 2012*

Address: *Land adj. to Fariy St., Cheetham hill*

Dwg. No. Rev. *T5325*

Title: *2No Appartments*