Location Plan

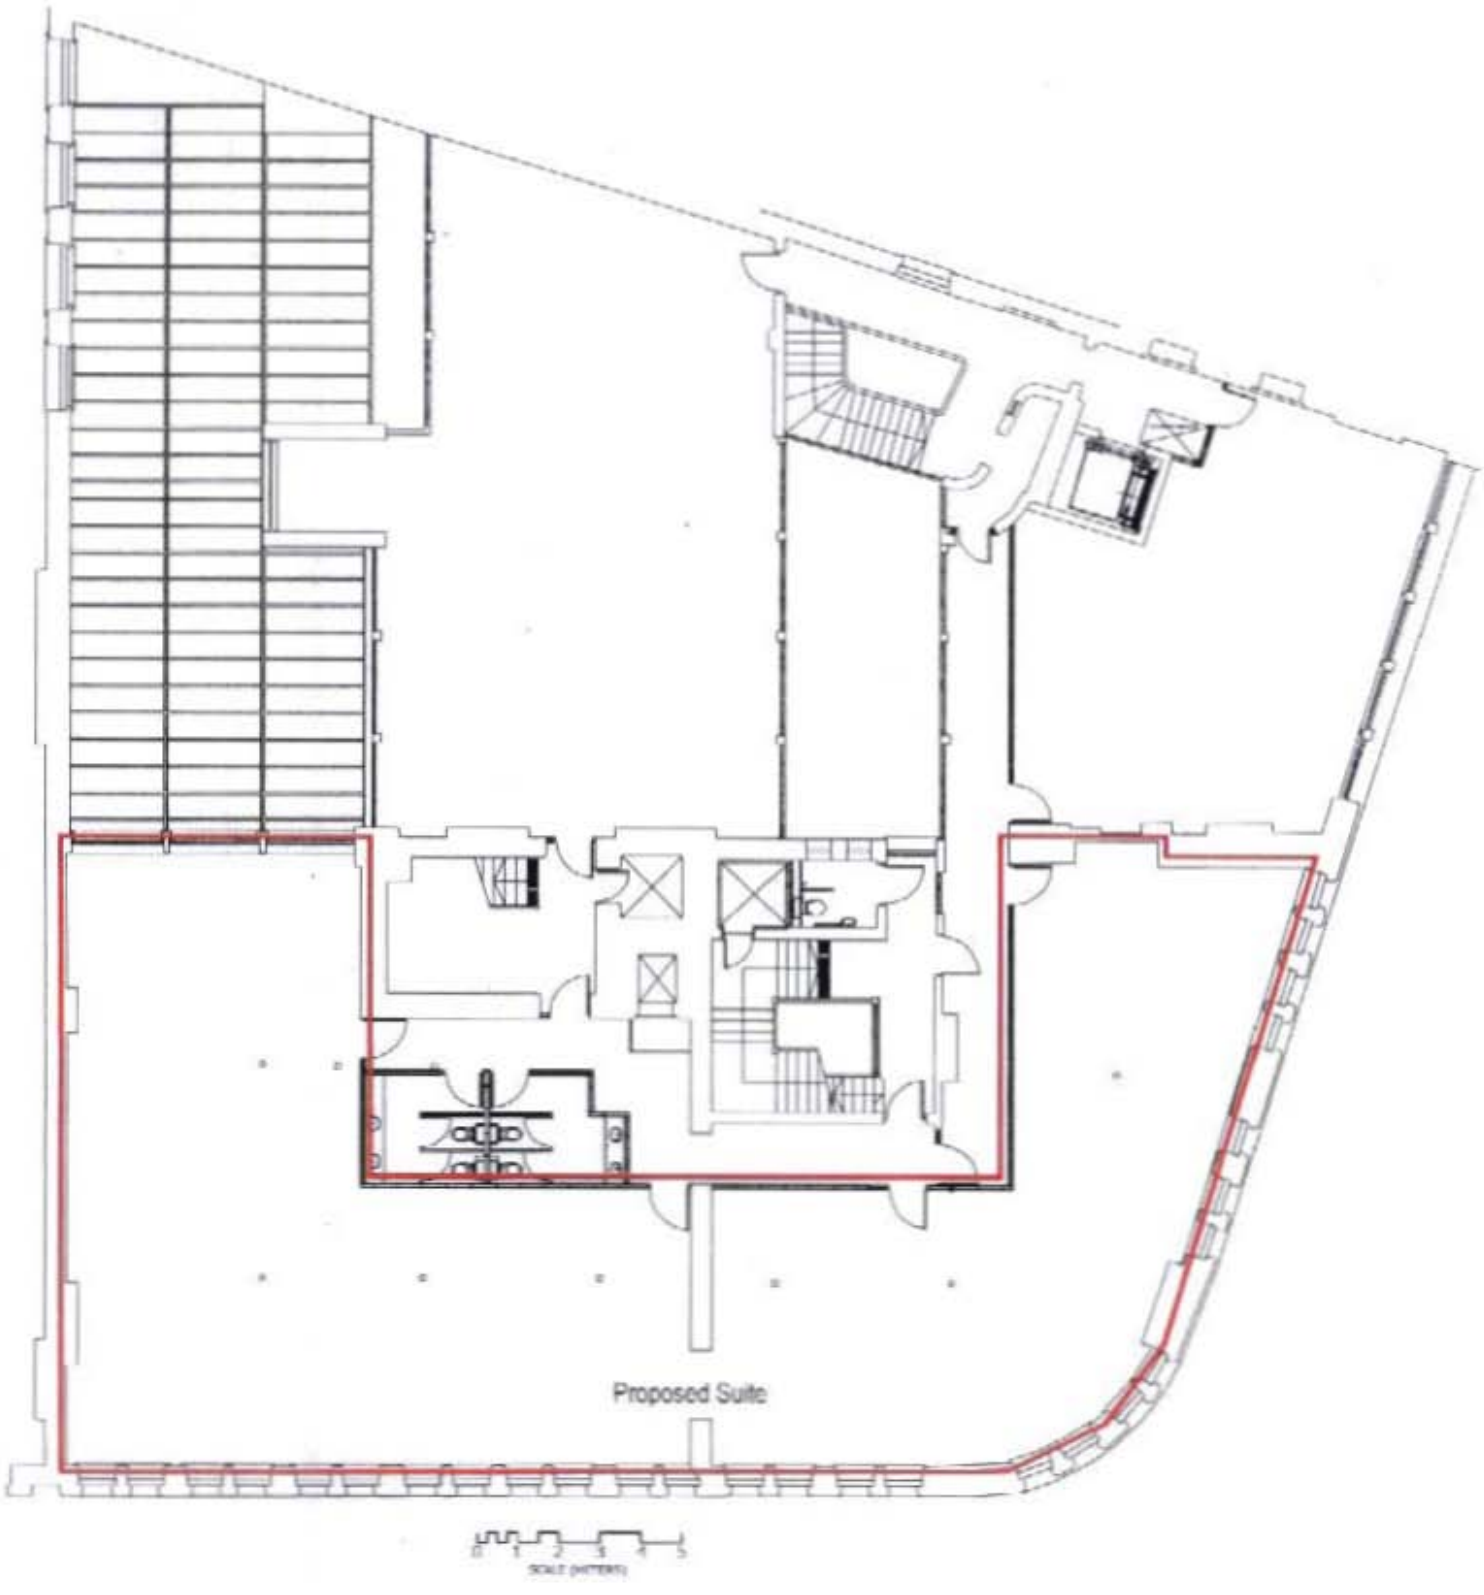

PLANNING

ACK'D

BY

RECD 0 - SEP 2008

DATE

FLOOR 4TH

SUITE 4F02

DRAWING NO 4F02/01

61 Oxford Street

Proposed Partition Layout

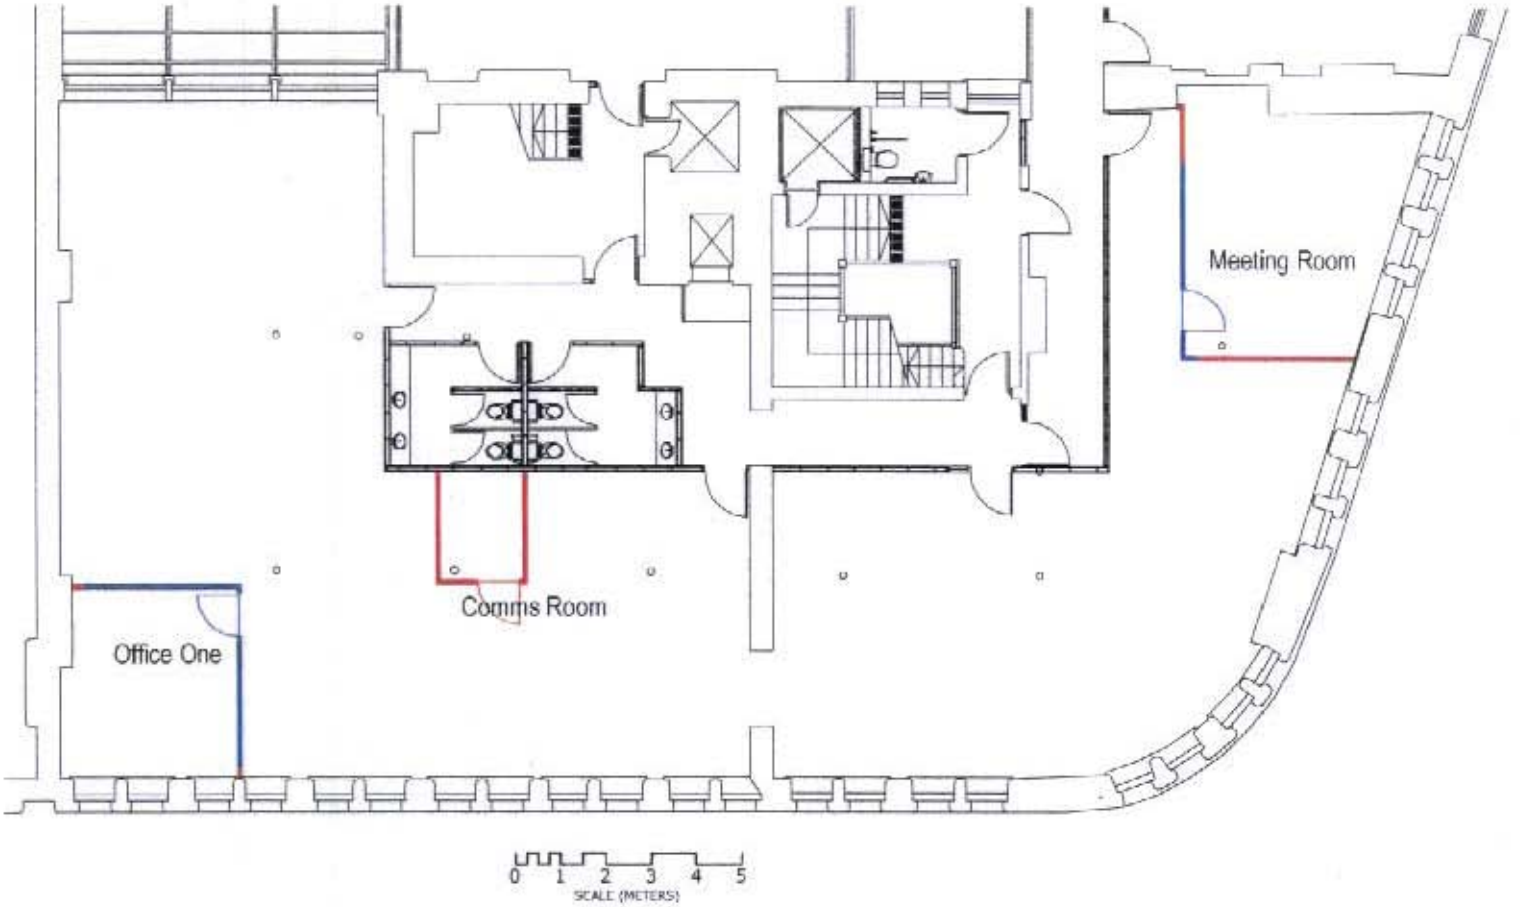

PLANNING
ACKD
REPLIED
RECD 8 - SEP 2008
UNIT RECD | DATE

FLOOR : 4TH
SUITE : 4F02
DRAWING NO. 4F02/02

61 Oxford Street

Meeting Room

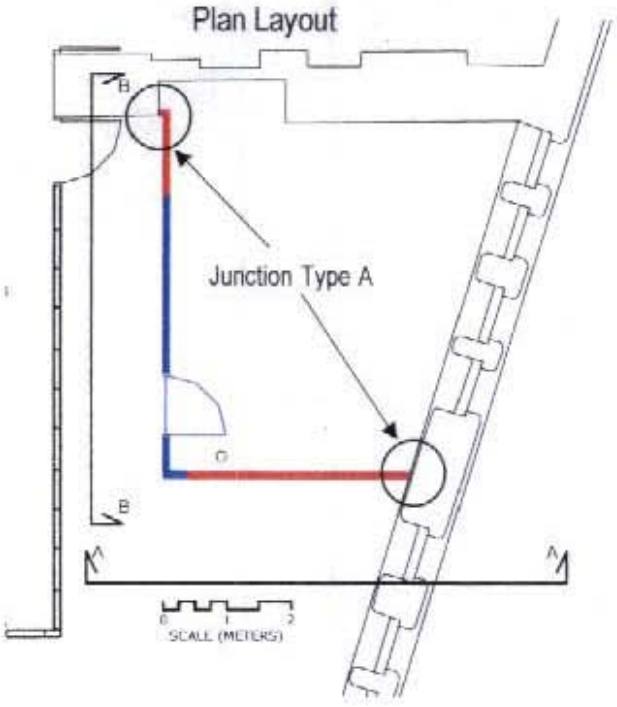

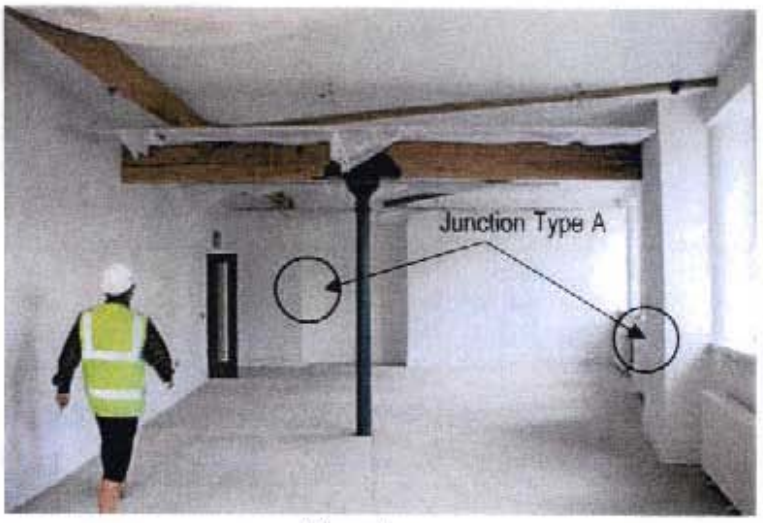

View A

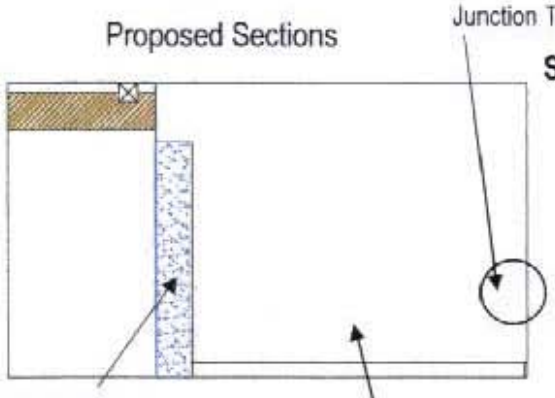

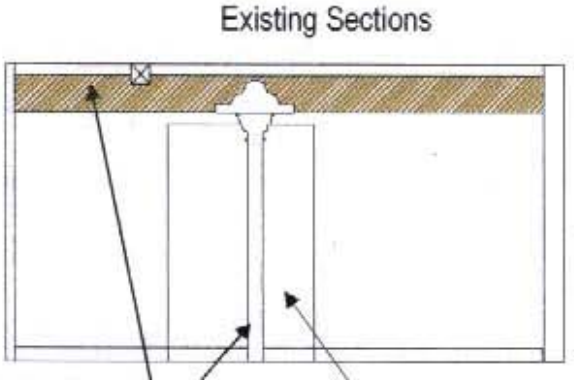

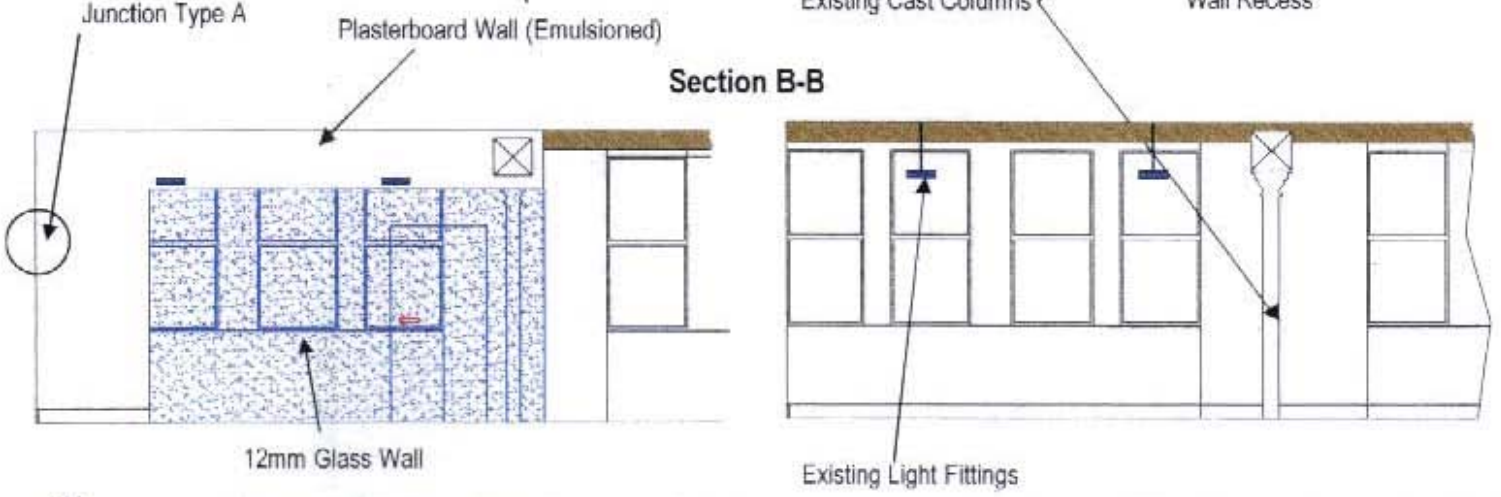

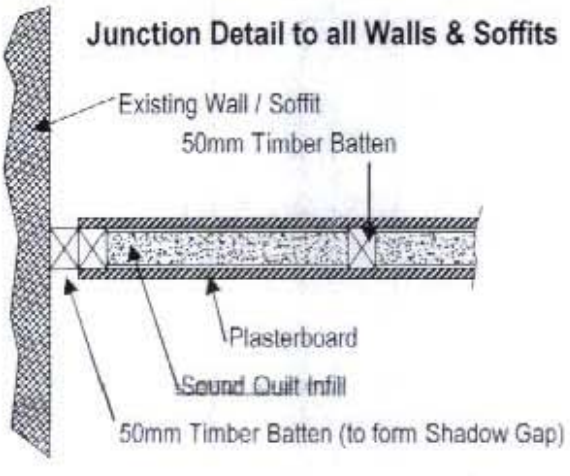

Junction A – New painted plasterboard wall connecting to plastered masonry wall Which already has permission under a previously granted proposal.

PLANNING
ACK'D
REPLIED
RECD 8 - SEP 2008
M
M
M
FOILACTION
INIT RECD
DATE

FLOOR: 4TH
SUITE: 4F02
PLANNING NO: 4F02/03

61 Oxford Street

Comms Room

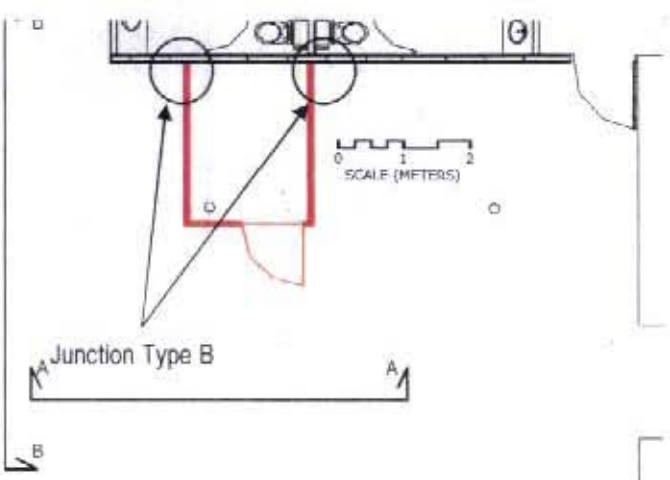

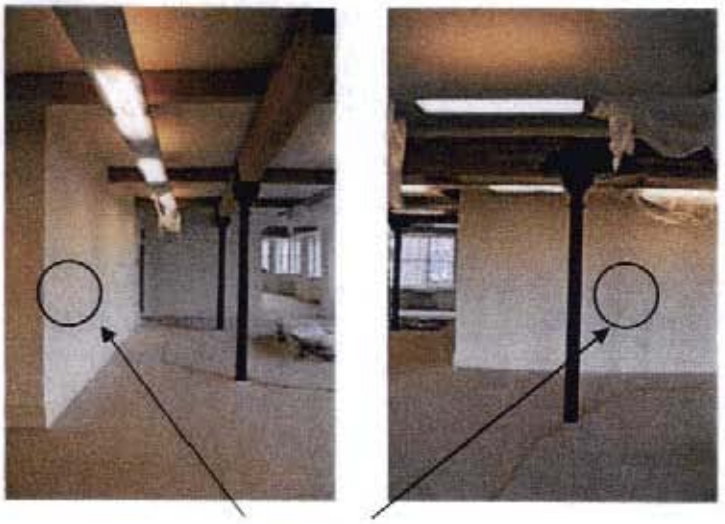

Proposed Sections

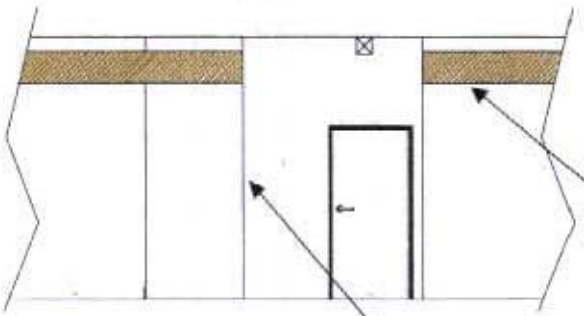

Existing Sections

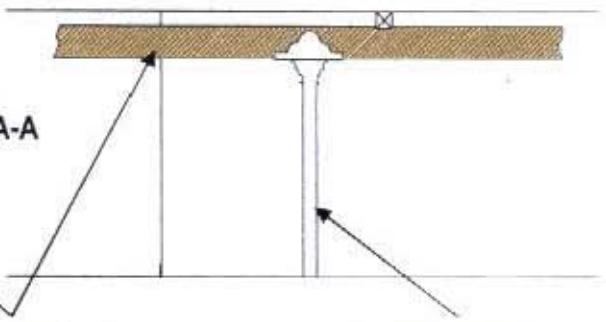

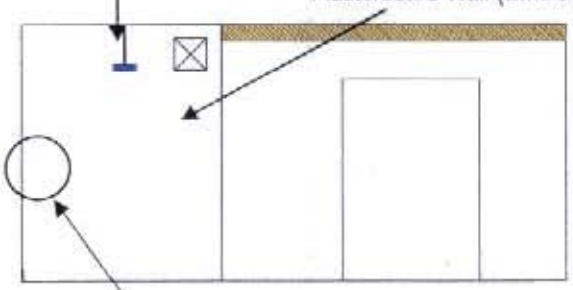

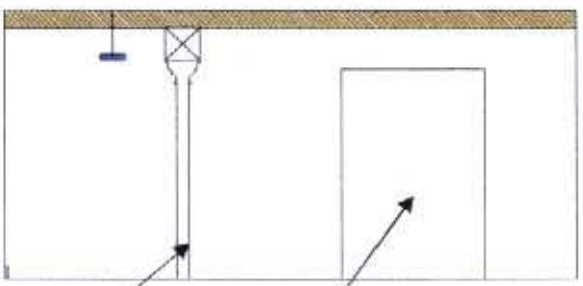

12mm Glass Wall

Junction Detail to all Walls & Soffits

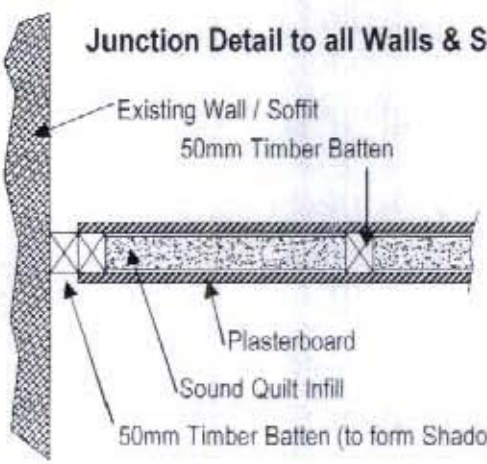

Junction B – New painted plasterboard wall connecting to plasterboard stud walls which already has permission under a previously granted consent

PLANNING
ACK'D
REPLIED
RECD 8 - SEP 2008
INIT. | RECD | DATE
ACTION

Proof: 4th
Suite: 4F02
Drawing No: 4F02/04

61 Oxford Street

Office One

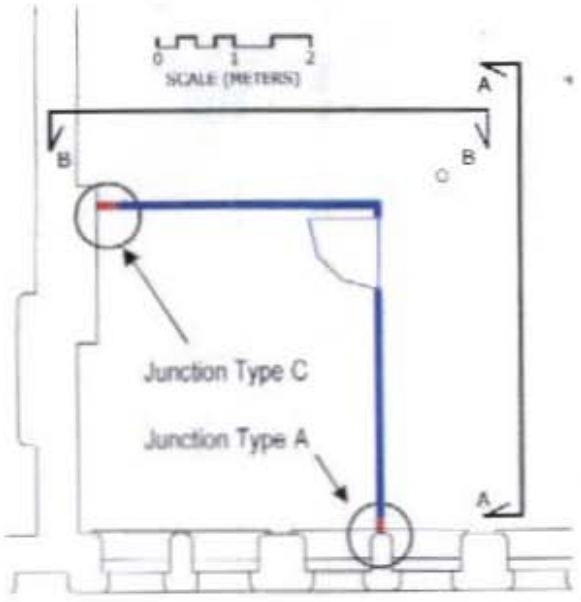



Junction Type C



Junction Type A

PLANNING
ACK'D
RECD 8 - SEP 2008
M
M
M
EDIT ACTION

Proposed Sections

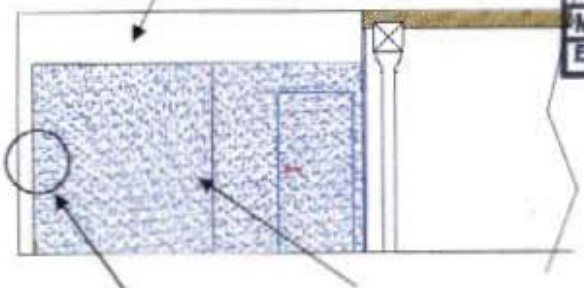

Existing Sections

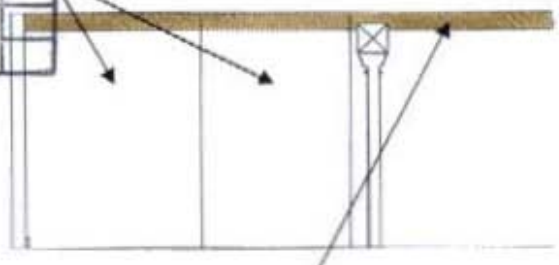

Section A-A

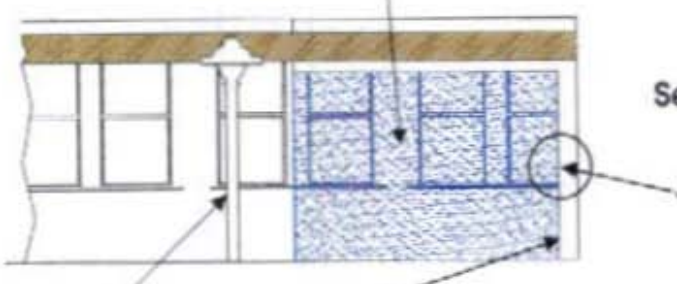

Section B-B

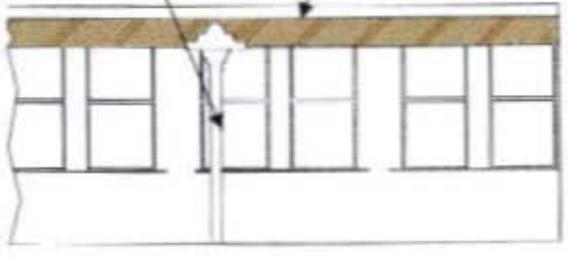

Junction Detail to all Walls & Soffits

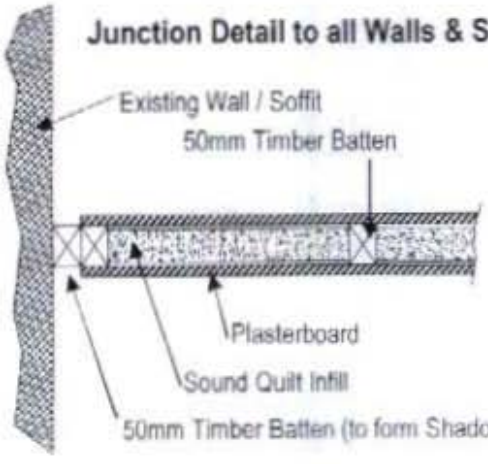

Junction A – New painted plasterboard wall connecting to plastered masonry wall which already has permission under a previously granted consent

Junction C – New painted plasterboard wall connecting to exposed masonry wall which already has permission under a previously granted consent

FLOOR: 4TH
SUITE: 4F02
DRAWING NO: 4F02/05

61 Oxford Street