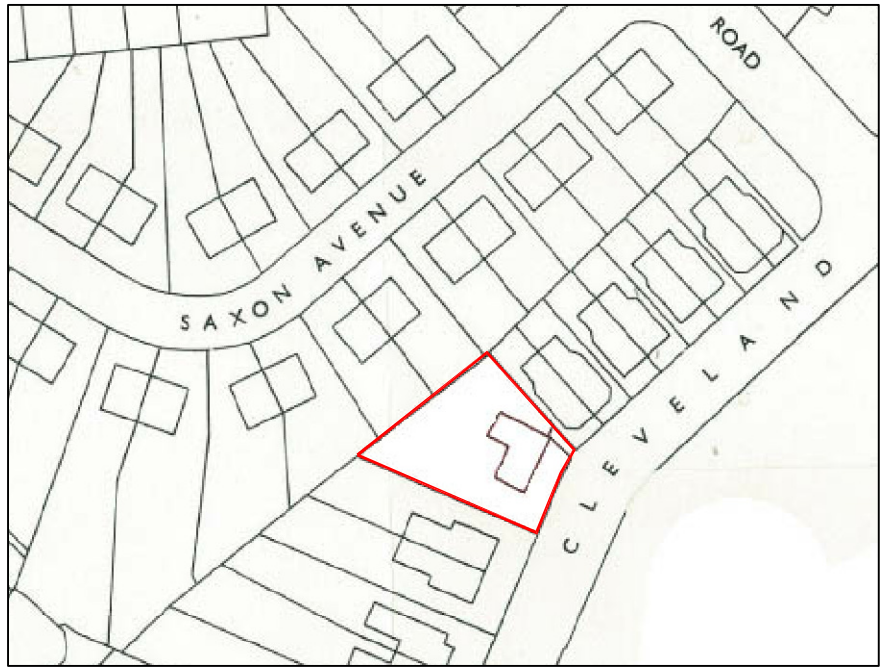

Site Location Plan 1:1250

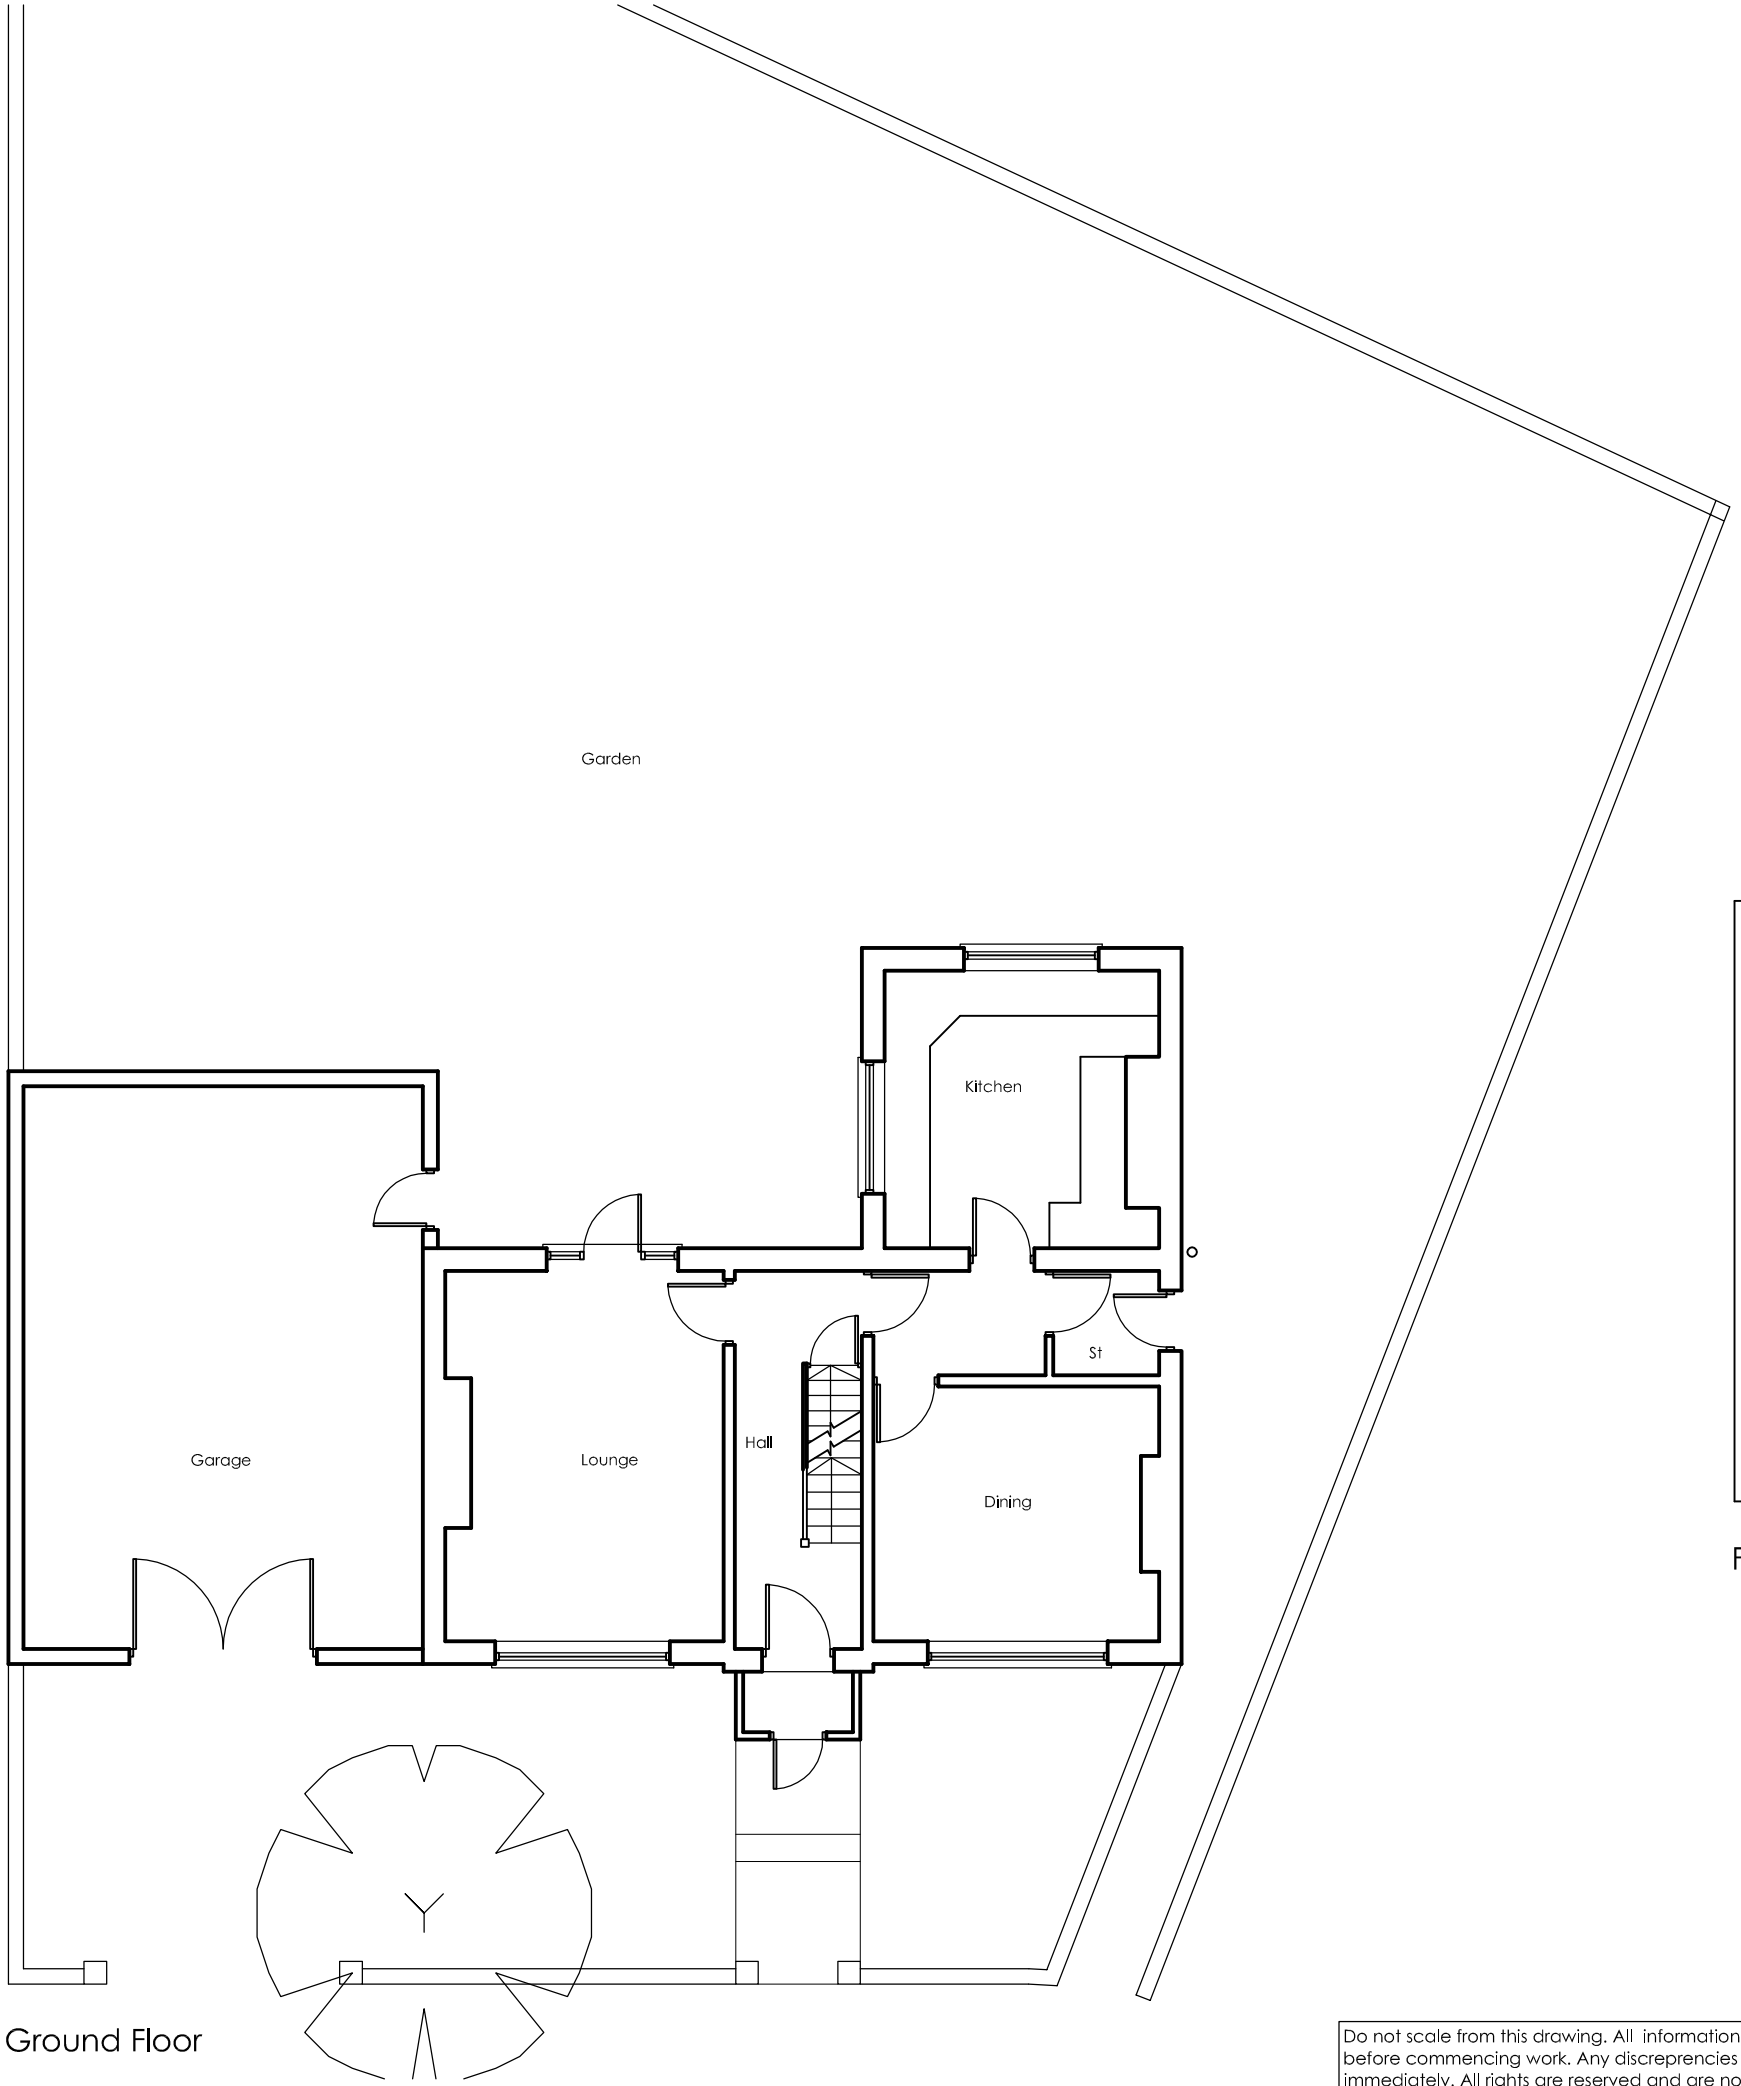

Ground Floor

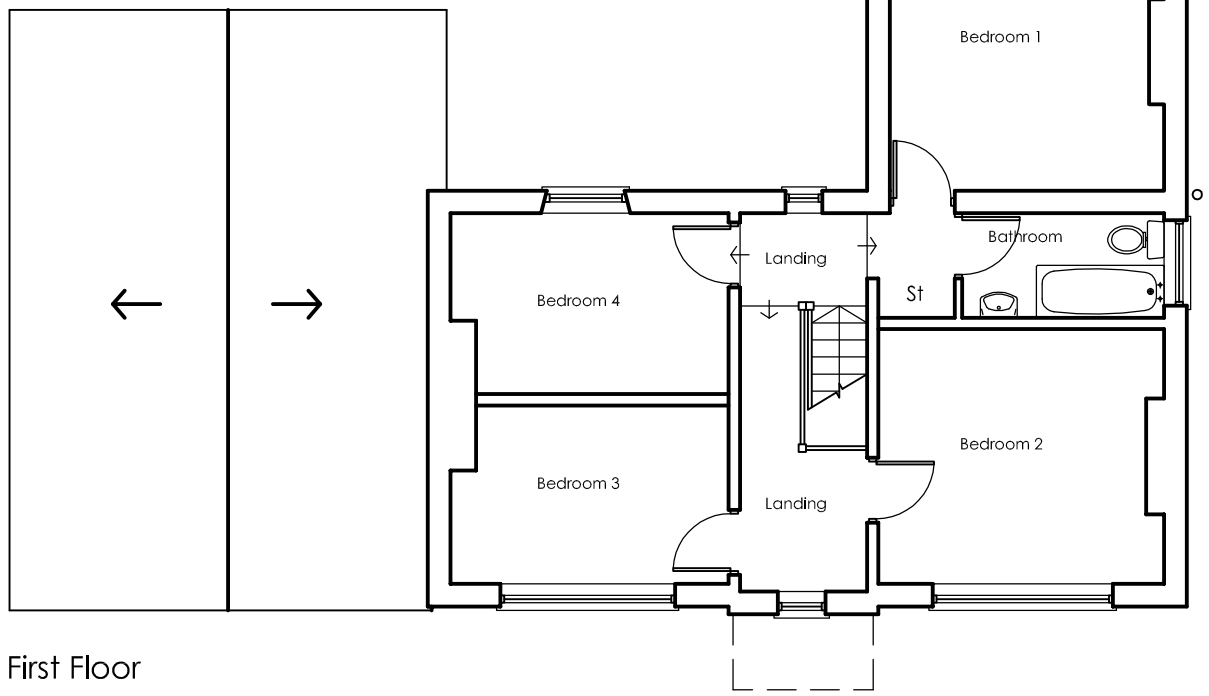

First Floor

AGENT/CONTRACTOR studio ad 07506 696289	DRAWING TITLE Existing Plans
PROJECT Proposed Extension 17 Cleveland Road Cheetham Hill Manchester M8 4GS	THIS DRAWING IS FOR THE PURPOSES OF A PLANNING APPLICATION ONLY
	Scale: 1:100, 1:1250 / Drawn By: HS / Date: 25.03.08
	Drawing Number: 0802 - E - 01 / Revision: -

Do not scale from this drawing. All information should be checked by the contractor on site before commencing work. Any discreprencies should be reported to the architect immediately. All rights are reserved and are not transferable. Unauthorised reproductions of this drawing are not permitted.