SITE LOCATION




## SITE LOCATION
(Scale 1:50000)

Ordnance Survey map extract
based upon Landranger map series
with the permission of the controller of
Her Majesty's Stationery Office
Mono Consultants Limited licence no. ES100017753
Crown copyright.



SITE PHOTOGRAPH

N
W
E
S

SITE LOCATION

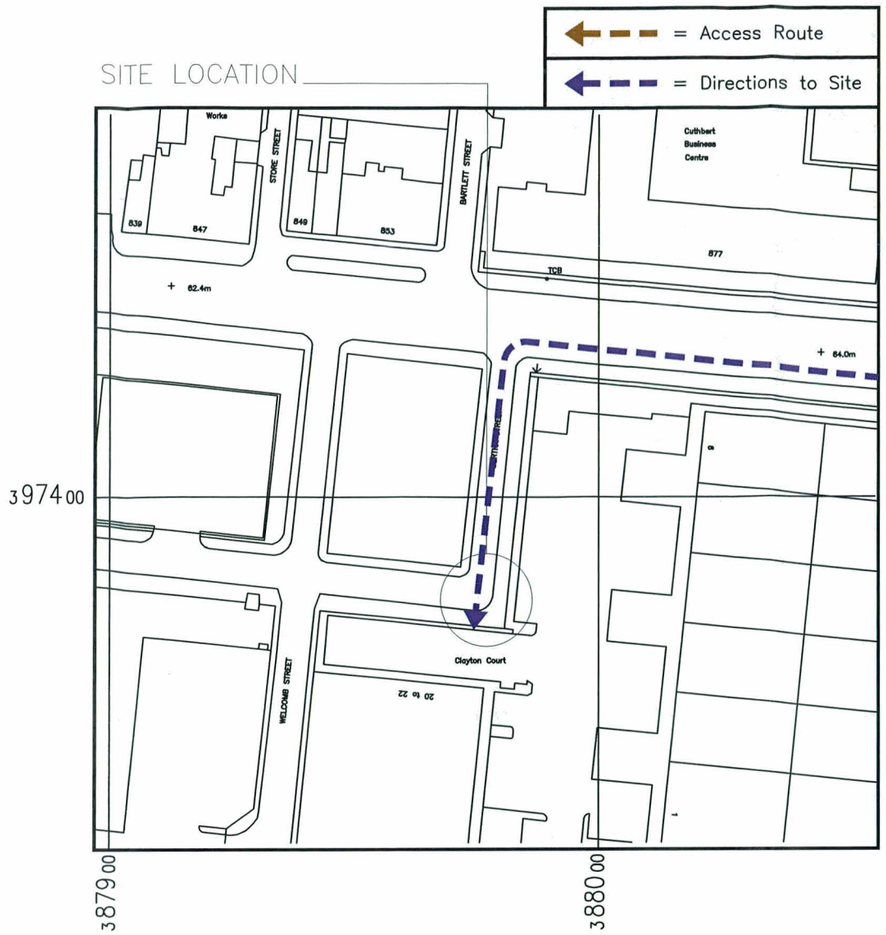


## DETAILED SITE LOCATION
(Scale 1:1250)

Based upon Ordnance Survey map extract
with the permission of the Controller of
Her Majesty's Stationery Office.
Crown copyright.
Mono Consultants Limited licence no. ES100017753
Promap licence no. A152065A0001

Notes:
1 ALL DIMENSIONS ARE IN MM UNLESS NOTED OTHERWISE

N.G.R E: 387984 N: 397392

DIRECTIONS TO SITE

HEAD NORTH ON M60 TOWARD EXIT 24, TAKE THE A57 EXIT TO M67/MANCHESTER CITY CENTRE/DENTON/HYDE/SHEFFIELD. AT THE ROUNDABOUT TAKE THE 1ST EXIT ONTO MANCHESTER RD/A57 CONTINUE TO FOLLOW A57, TURN RIGHT ONTO CHAPMAN ST. AT THE ROUNDABOUT TAKE THE 2ND EXIT ONTO CORNWALL ST TURN LEFT ONTO ASHTON OLD RD/A635. TURN LEFT ONTO BERTHA STREET SITE IS ON THE CORNER OF BERTHA STREET.

PLANNING AND BUILDING CONTROL
05 MAR 2013

| REV | MODIFICATION | BY | CH | DATE |
|---|---|---|---|---|
| A | Issued for Approval | CAB | JT | 14.02.13 |


mono
MONO CONSULTANTS LIMITED
No. 58 Cygnet Court
Timothy's Bridge Road
Stratford-upon-Avon
Warwickshire
CV37 9NW
t. 44 (0)1789 206500
f. 44 (0)1789 206529
www.monoconsultants.com


CTIL

| Cell Name | Opt |
|---|---|
| BERTHA STREET | A |

Cell ID No

| CTIL | Host | Sharer |
|---|---|---|
| (CTIL) 133188 | (VF) 81135 | (TEF) N/A |

Site Address / Contact Details

BERTHA STREET
OPENSHAW
MANCHESTER
M11 2NA

Drawing Title: SITE LOCATION MAPS

Purpose of issue: PLANNING

Drawing Number: 100

| Scale: | Drawn: | Date: | Issue: |
|---|---|---|---|
| As Shown | CAB | 14.02.13 | A |

| Checked: | Date: | Approved: | Date: |
|---|---|---|---|
| JT | 14.02.13 | PA | 14.02.13 |