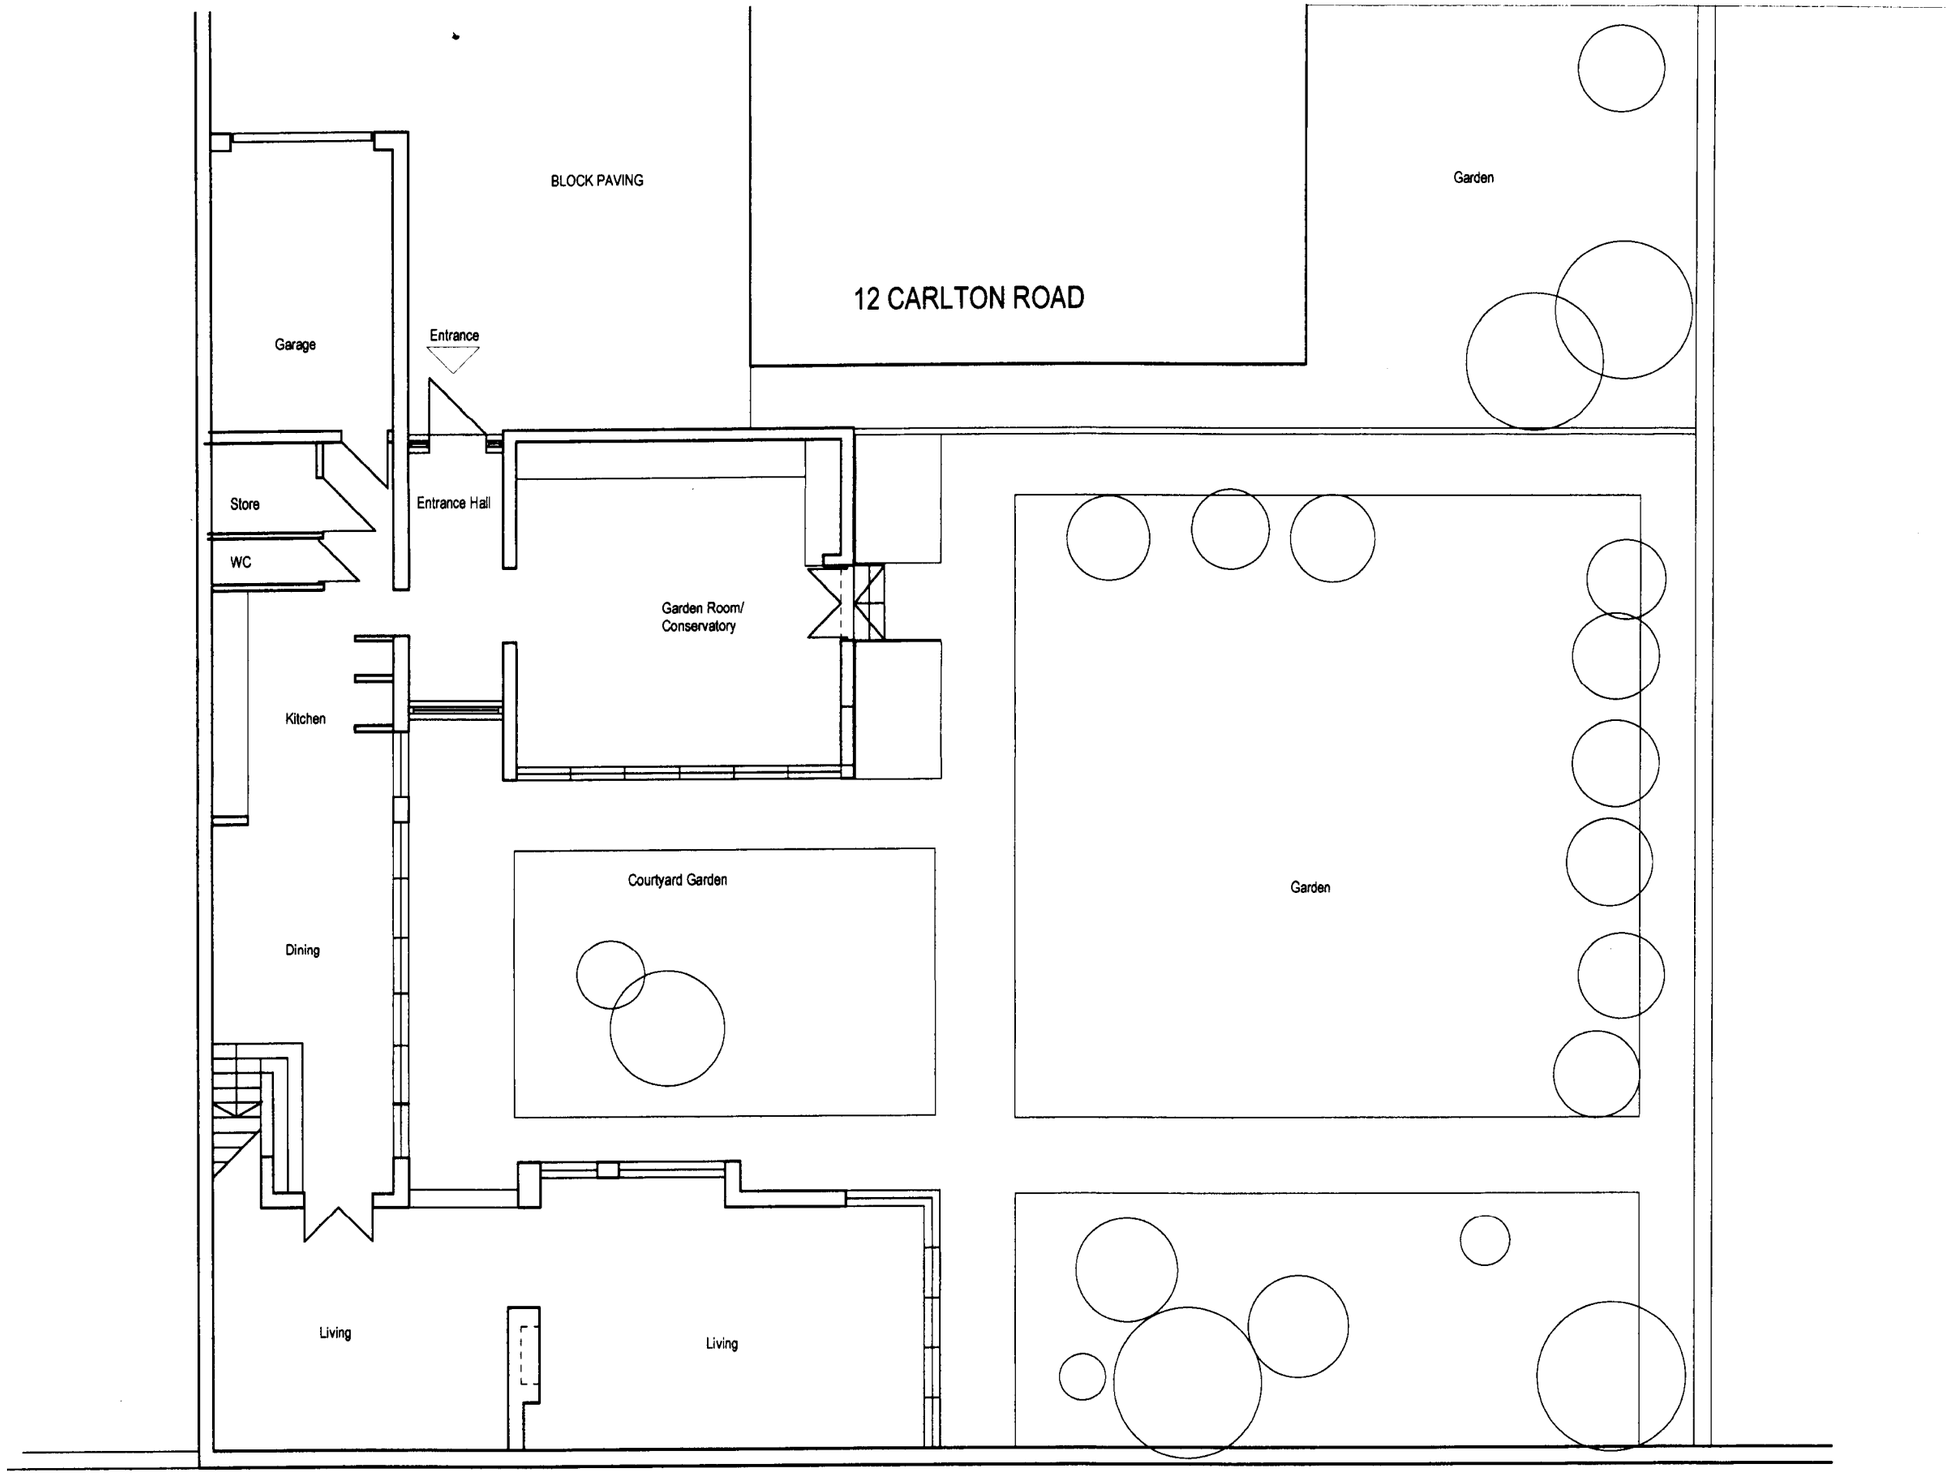


GROUND FLOOR PLAN

NOTES:
All site dimensions to be verified by contractor on site prior to work commencing.
Do not scale from this drawing
Only work to written dimensions

PLANNING
2008

STATUS : PLANNING

REV	ITEM	date	by

leighton architects
17 Brundretts Road
Manchester M21 9DA
Tel/fx:0161 881 0573
www.leightonarchitects.com

Client: Karen Flear

Project : Rear Extension to 12a carlton Road Manchester

Title: ground Floor Plan 1:100

Scale: 1: 100 @ A3

Drawn by: SPL

Date: February 2008

Checked by:

Drawing no: 0726/L-006

Revision: