this drawing is copyright and may not be reproduced in whole or part without written authority.
do not scale off this drawing.









Lighting/Seating cubes



Paving bands



Column light

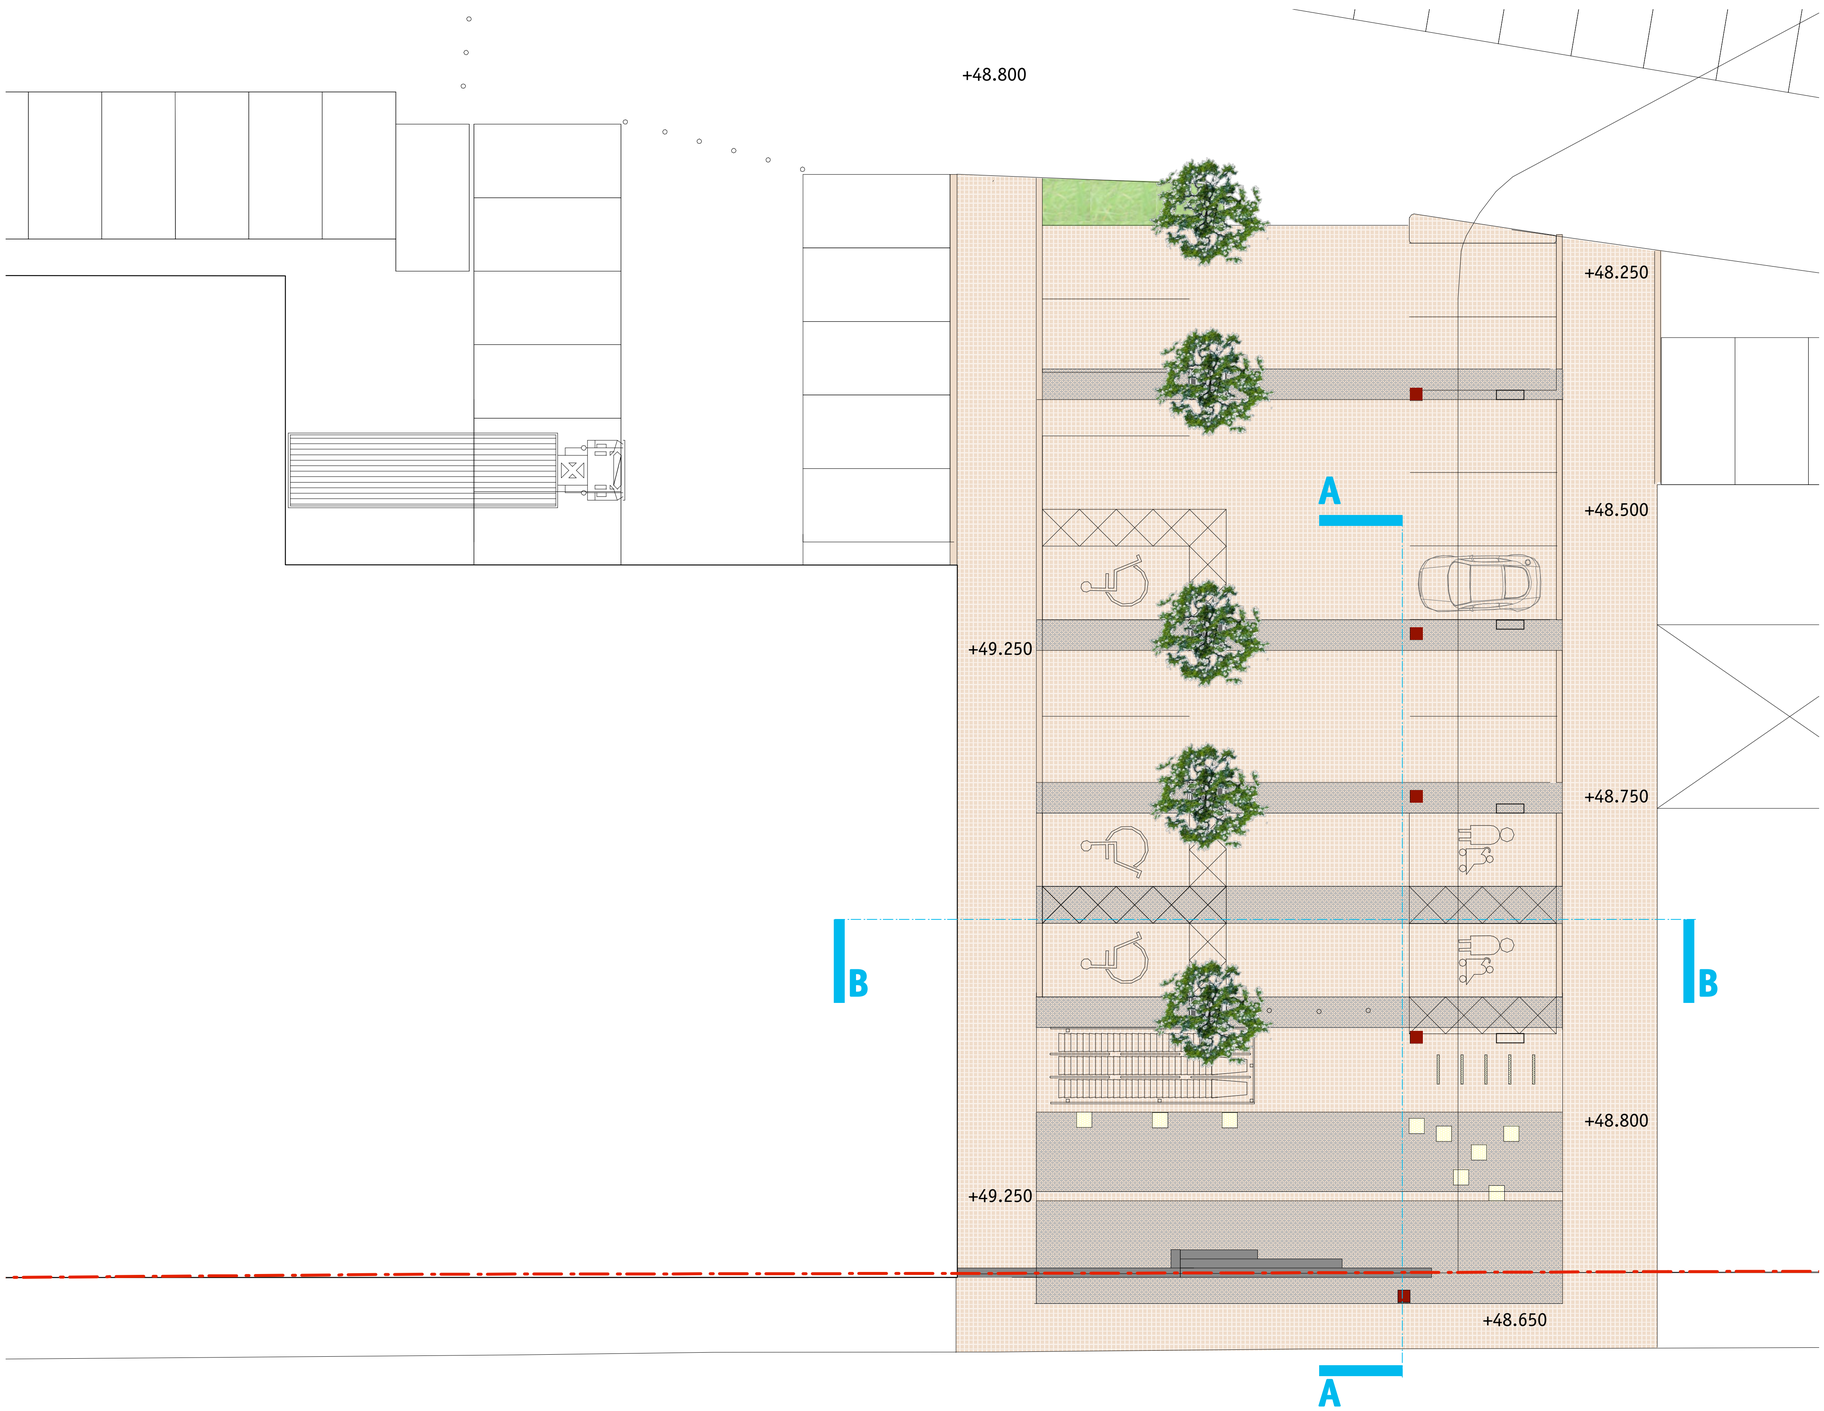

SECTION AA



SECTION BB



HARDWORKS

- **PAVING**
- **BLOCK STEPS**
- **KERB**
- **EXPOSED AGGREGATE CONCRETE BLOCK PAVING**
- **INFORMAL SEATING CUBES** illuminated at nighttime
- **TREE GRILL**
- **COLLAPSIBLE BOLLARDS**
- **COLUMN MOUNTED FITTING**

SOFTWORKS

- **SEMI-MATURE TREE:**
- **EVERGREEN SHRUB PLANTING**

source / base data record:

dwg no.	revision

rev / date / amendments / drawn
revision record:

10 cecil road hale cheshire wa15 9pa
t: +44(0)161 928 9281 f: +44(0)161 928 9284
e: mail@planit-ie.com w: www.planit-ie.com

planit
intelligent environments

project	Pollard Street, Ancoats
dwg title	Landscape Commercial Courtyard
dwg no.	PL843.M.01 Rev.B
revision	B
scale	1:100
status	for comments
drawn	ub
apprd.	lh

revision record:

rev	date	amendments	drawn
A	05.06.07 14.06.07	issued for planning minor amendments in accordance with architects dwg	UB UB
B	13.11.07 06.02.08	minor amendments in accordance with architects dwg internal building layout omitted	UB UB