
REAR VIEW FROM REAR OF
PROPERTY ON ATTWOOD STREET



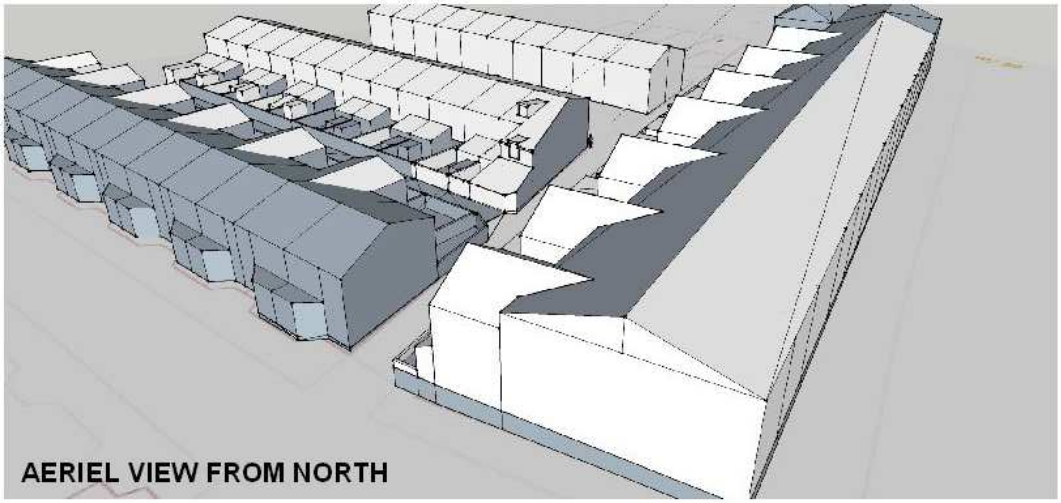

AERIEL VIEW FROM NORTH

REAR VIEW FROM SIDE ALLEY TO
ATTWOOD STREET SHOWING
PROPOSED EXTENSION



10A 1 SULLIVAN STREET - SKETCH VIEWS OF PROPOSAL

Scale NTS @ A4 Rev: A - Rear extension reduced Drawn: Dec 2012

D@C DESIGN
ARCHITECTURE AND PLANNING
0776 452 3545 0161 425 3934