Benett INT College
Manchester Campus

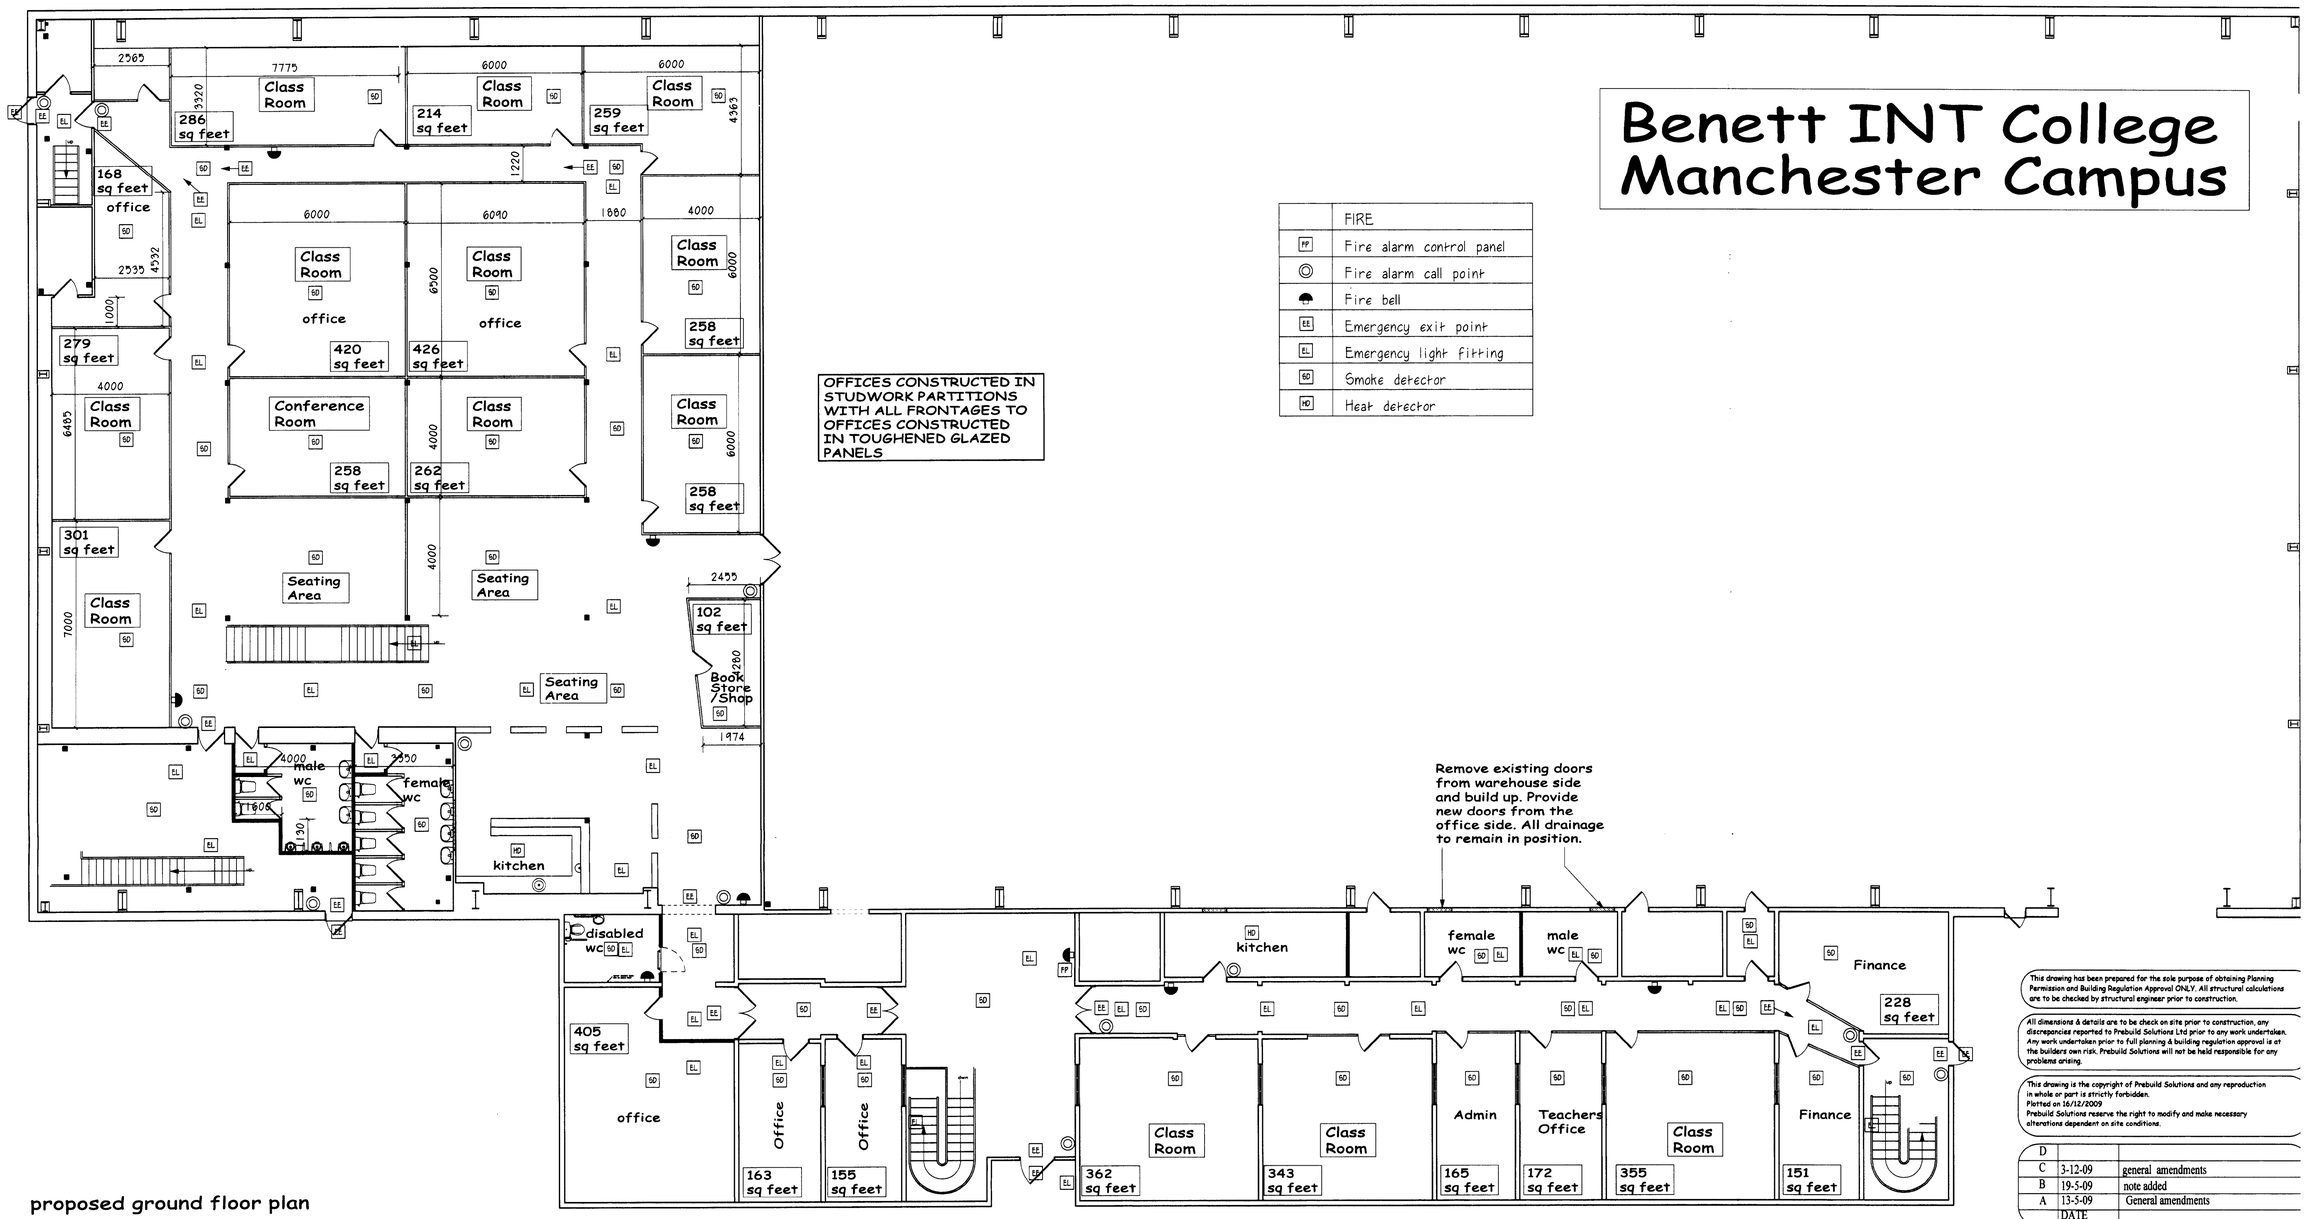

OFFICES CONSTRUCTED IN STUDWORK PARTITIONS WITH ALL FRONTAGES TO OFFICES CONSTRUCTED IN TOUGHENED GLAZED PANELS

	FIRE
FP	Fire alarm control panel
◎	Fire alarm call point
	Fire bell
EE	Emergency exit point
EL	Emergency light fitting
SD	Smoke detector
HD	Heat detector

proposed ground floor plan

This drawing has been prepared for the sole purpose of obtaining Planning Permission and Building Regulation Approval ONLY. All structural calculations are to be checked by structural engineer prior to construction.

All dimensions & details are to be check on site prior to construction, any discrepancies reported to Prebuild Solutions Ltd prior to any work undertaken. Any work undertaken prior to full planning & building regulation approval is at the builders own risk. Prebuild Solutions will not be held responsible for any problems arising.

This drawing is the copyright of Prebuild Solutions and any reproduction in whole or part is strictly forbidden.
Plotted on 16/12/2009
Prebuild Solutions reserve the right to modify and make necessary alterations dependent on site conditions.

D		
C	3-12-09	general amendments
B	19-5-09	note added
A	13-5-09	General amendments
	DATE	

17 DEC 2009

SCALE 1:100	DATE April 09
DRAWN JDJ	P.P B.R

CUSTOMER
Granmore Ceilings

PROJECT
Proposed Alterations

LOCATION
The Tube, North Street, Cheetham Hill.

LOCAL AUTHORITY
Manchester

PREBUILD SOLUTIONS
architectural services
1 Compstall Road, Romiley, SK6 4BT.
Tel: 0161 406 8852 Fax: 0161 406 8854.
E-mail: info@prebuildsolutions.co.uk

JOB No. 2619 - 03

REV. B C