LOCATION PLAN:

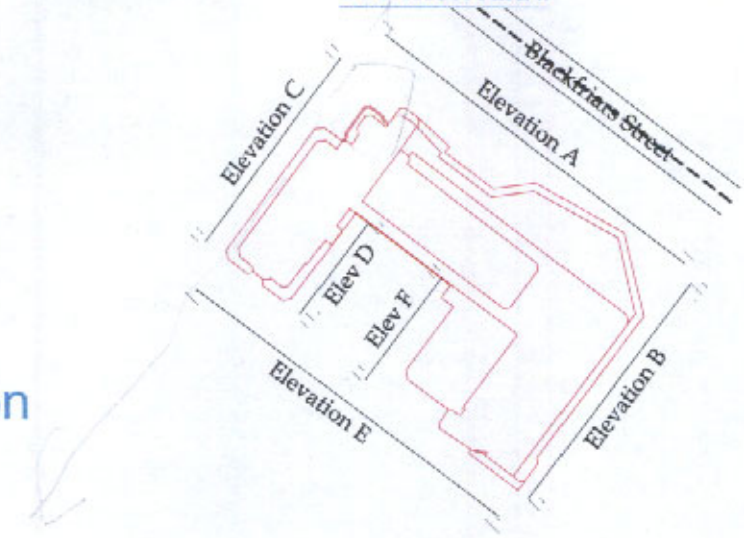

Existing Elevation
Scale 1:100

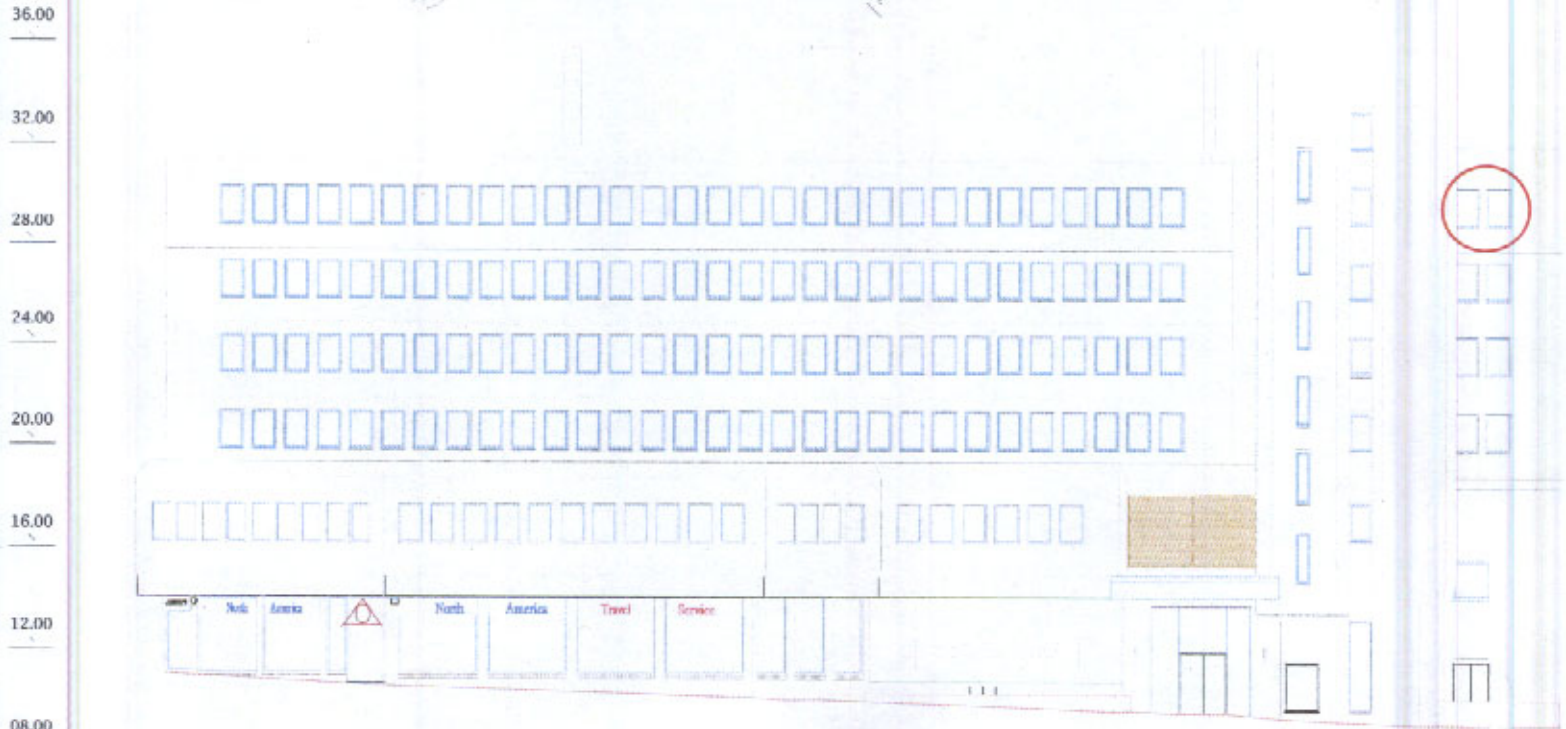

Blackfriars Street

Datum 05.00M

Elevation A

Revisions

Project
Maybrook House
Manchester
M3 2EG

Title
Proposed Ventilation

Scale 1/100 @ A1

Date 31/01/08

Client
Stephen Hyman

CUBE

Drawing Number CPST\07\D&T\015

Existing Elevation
Scale 1:20

5th Floor

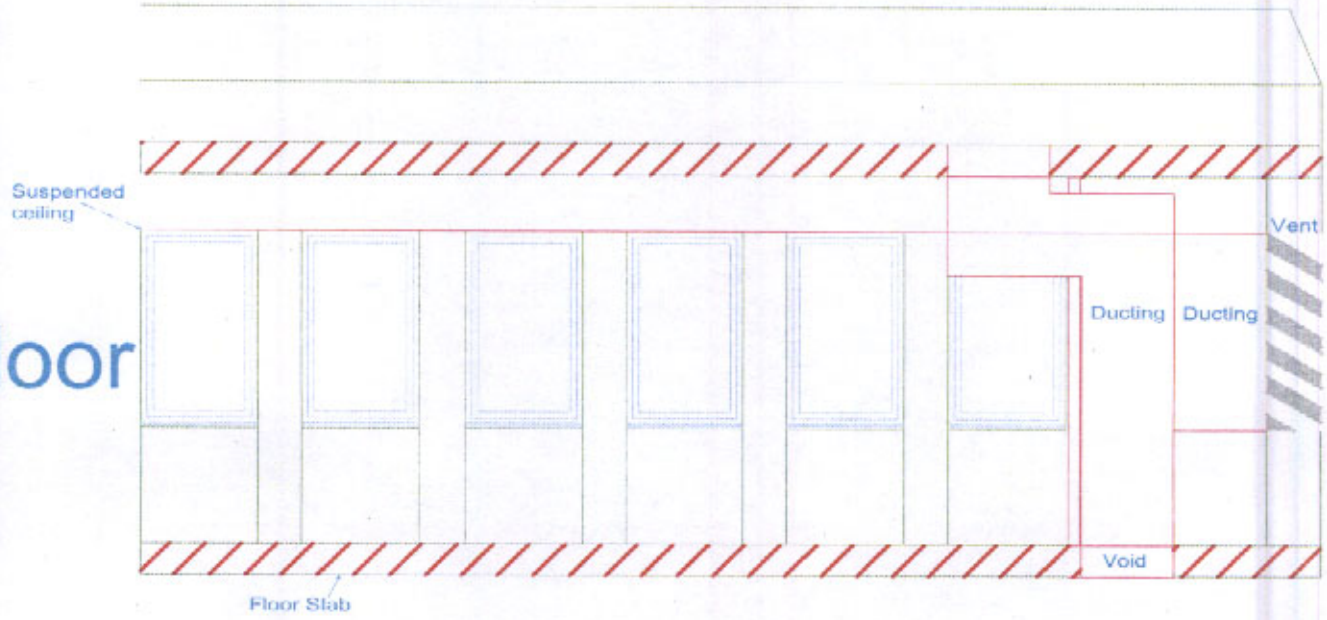

Revisions

Project
Maybrook House
Manchester
M3 2GG

Title
Ventilation

Scale 1:20 at A1
Date 31/01/08

Client
Stephen Hymon

CUBE

Drawing number CPS\07\093\016